



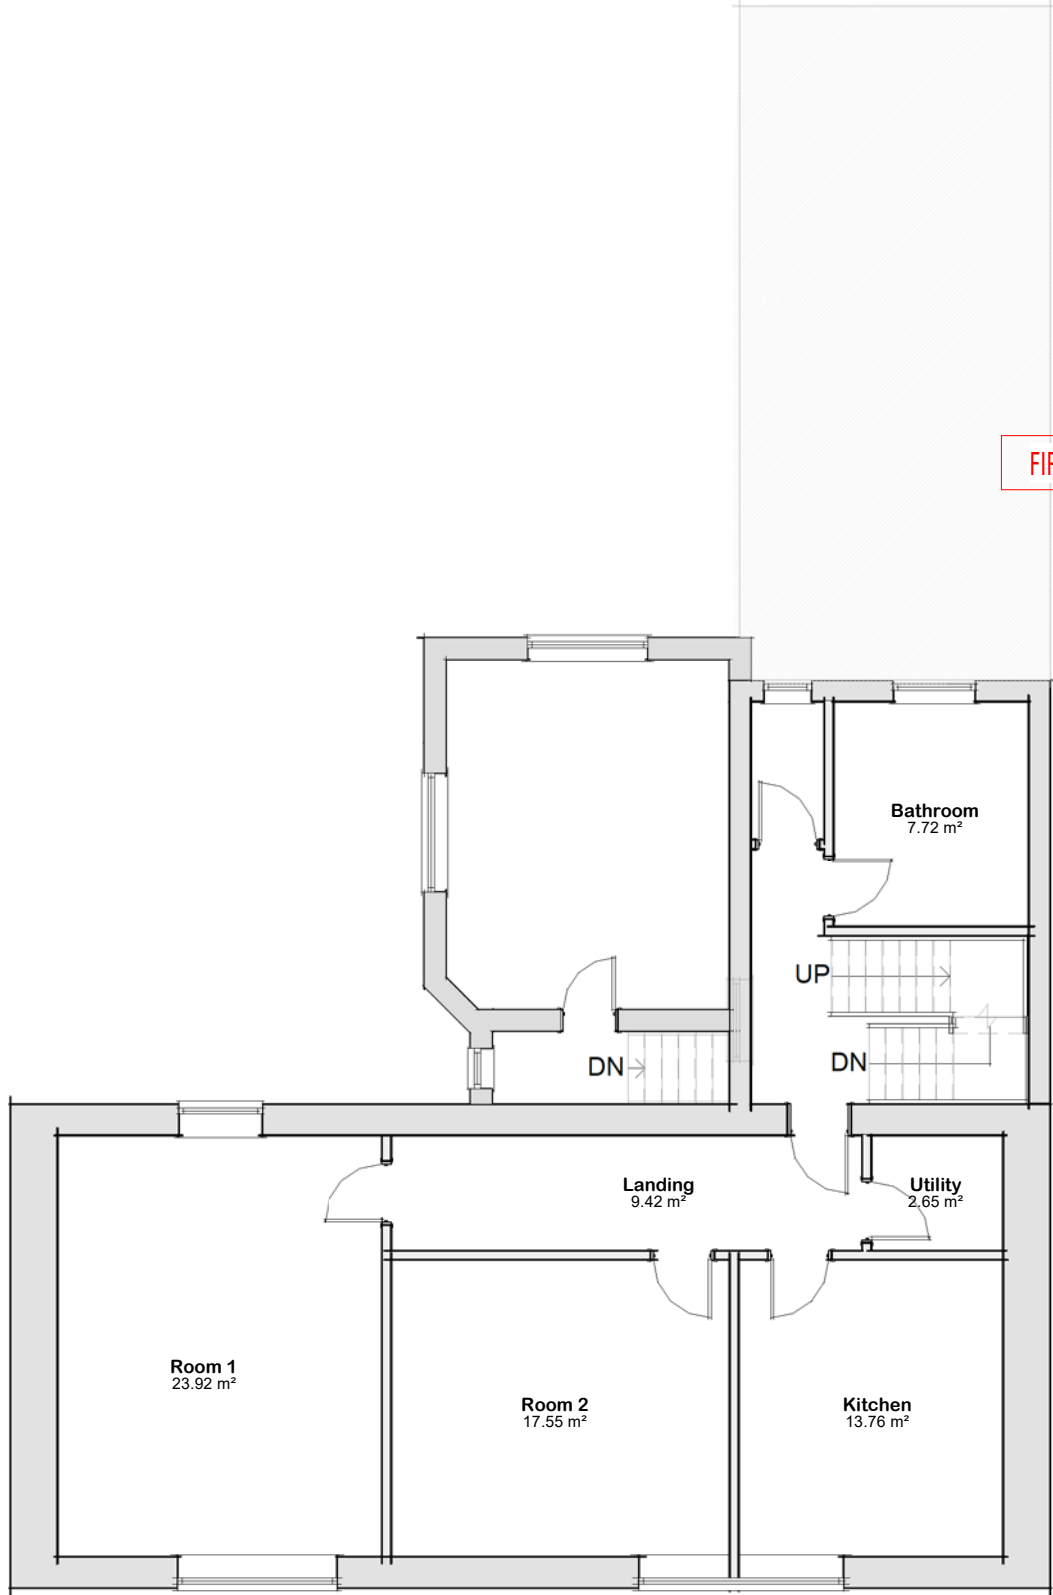

Plan 02 - First
1 : 100

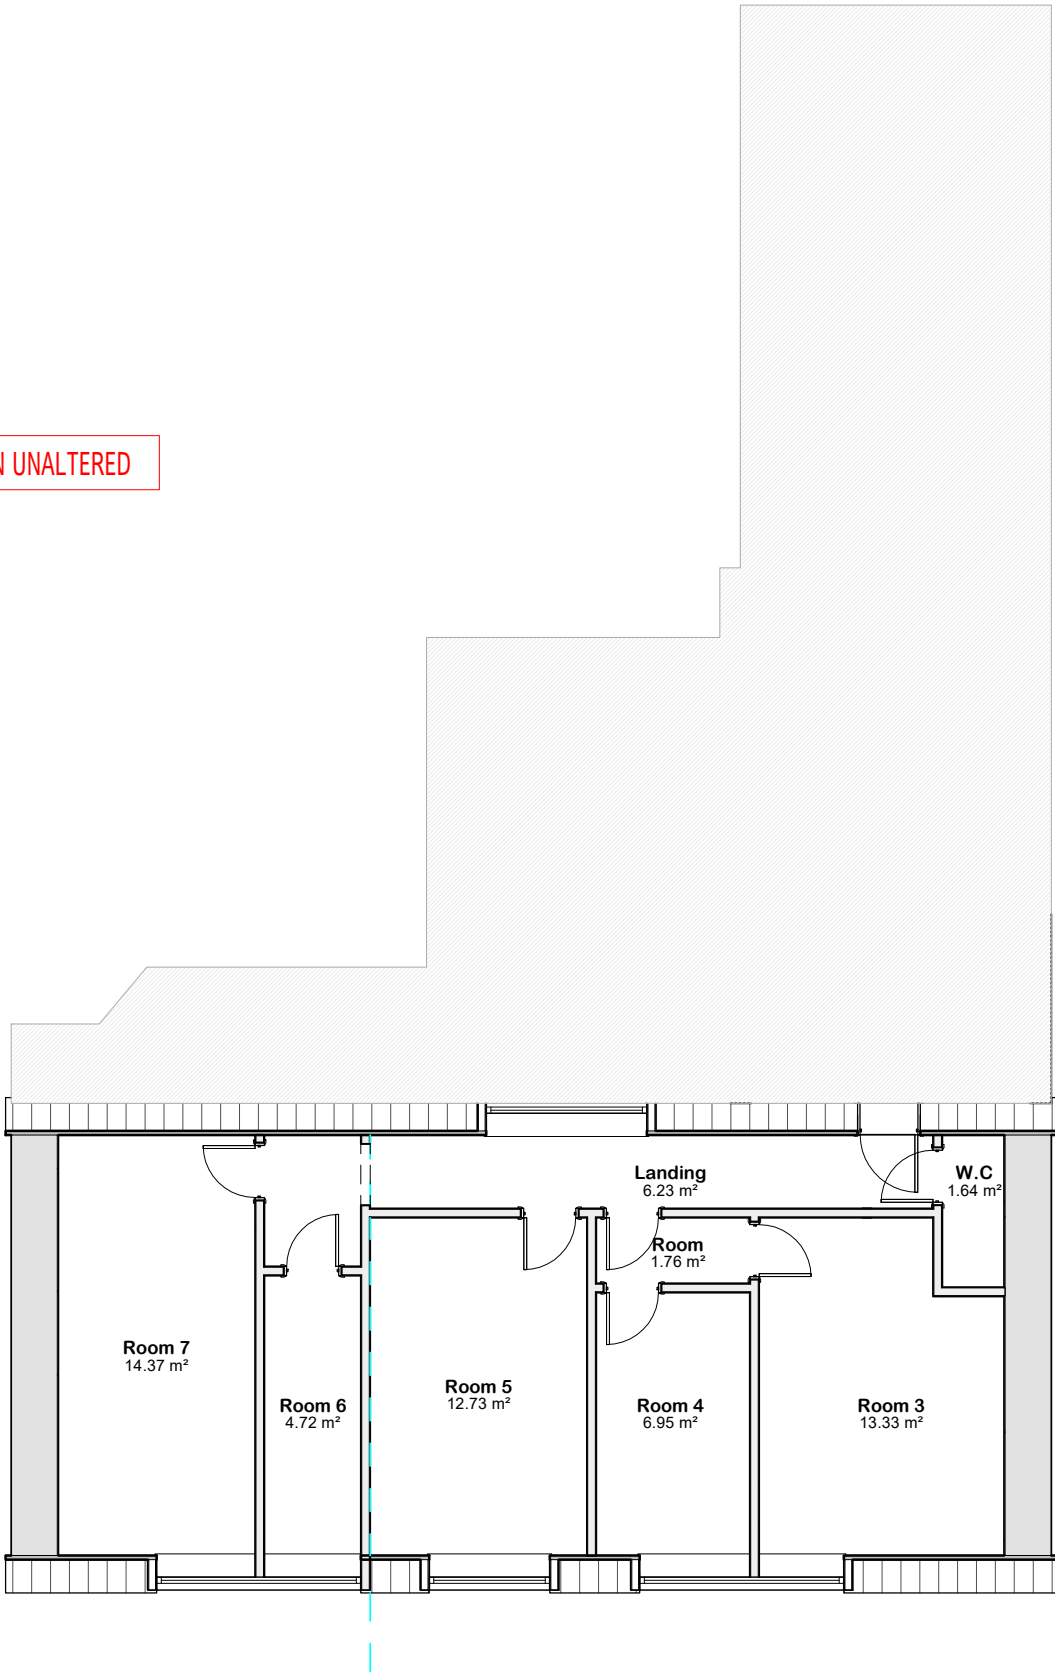

Plan 03 - 2nd Floor
1 : 100