
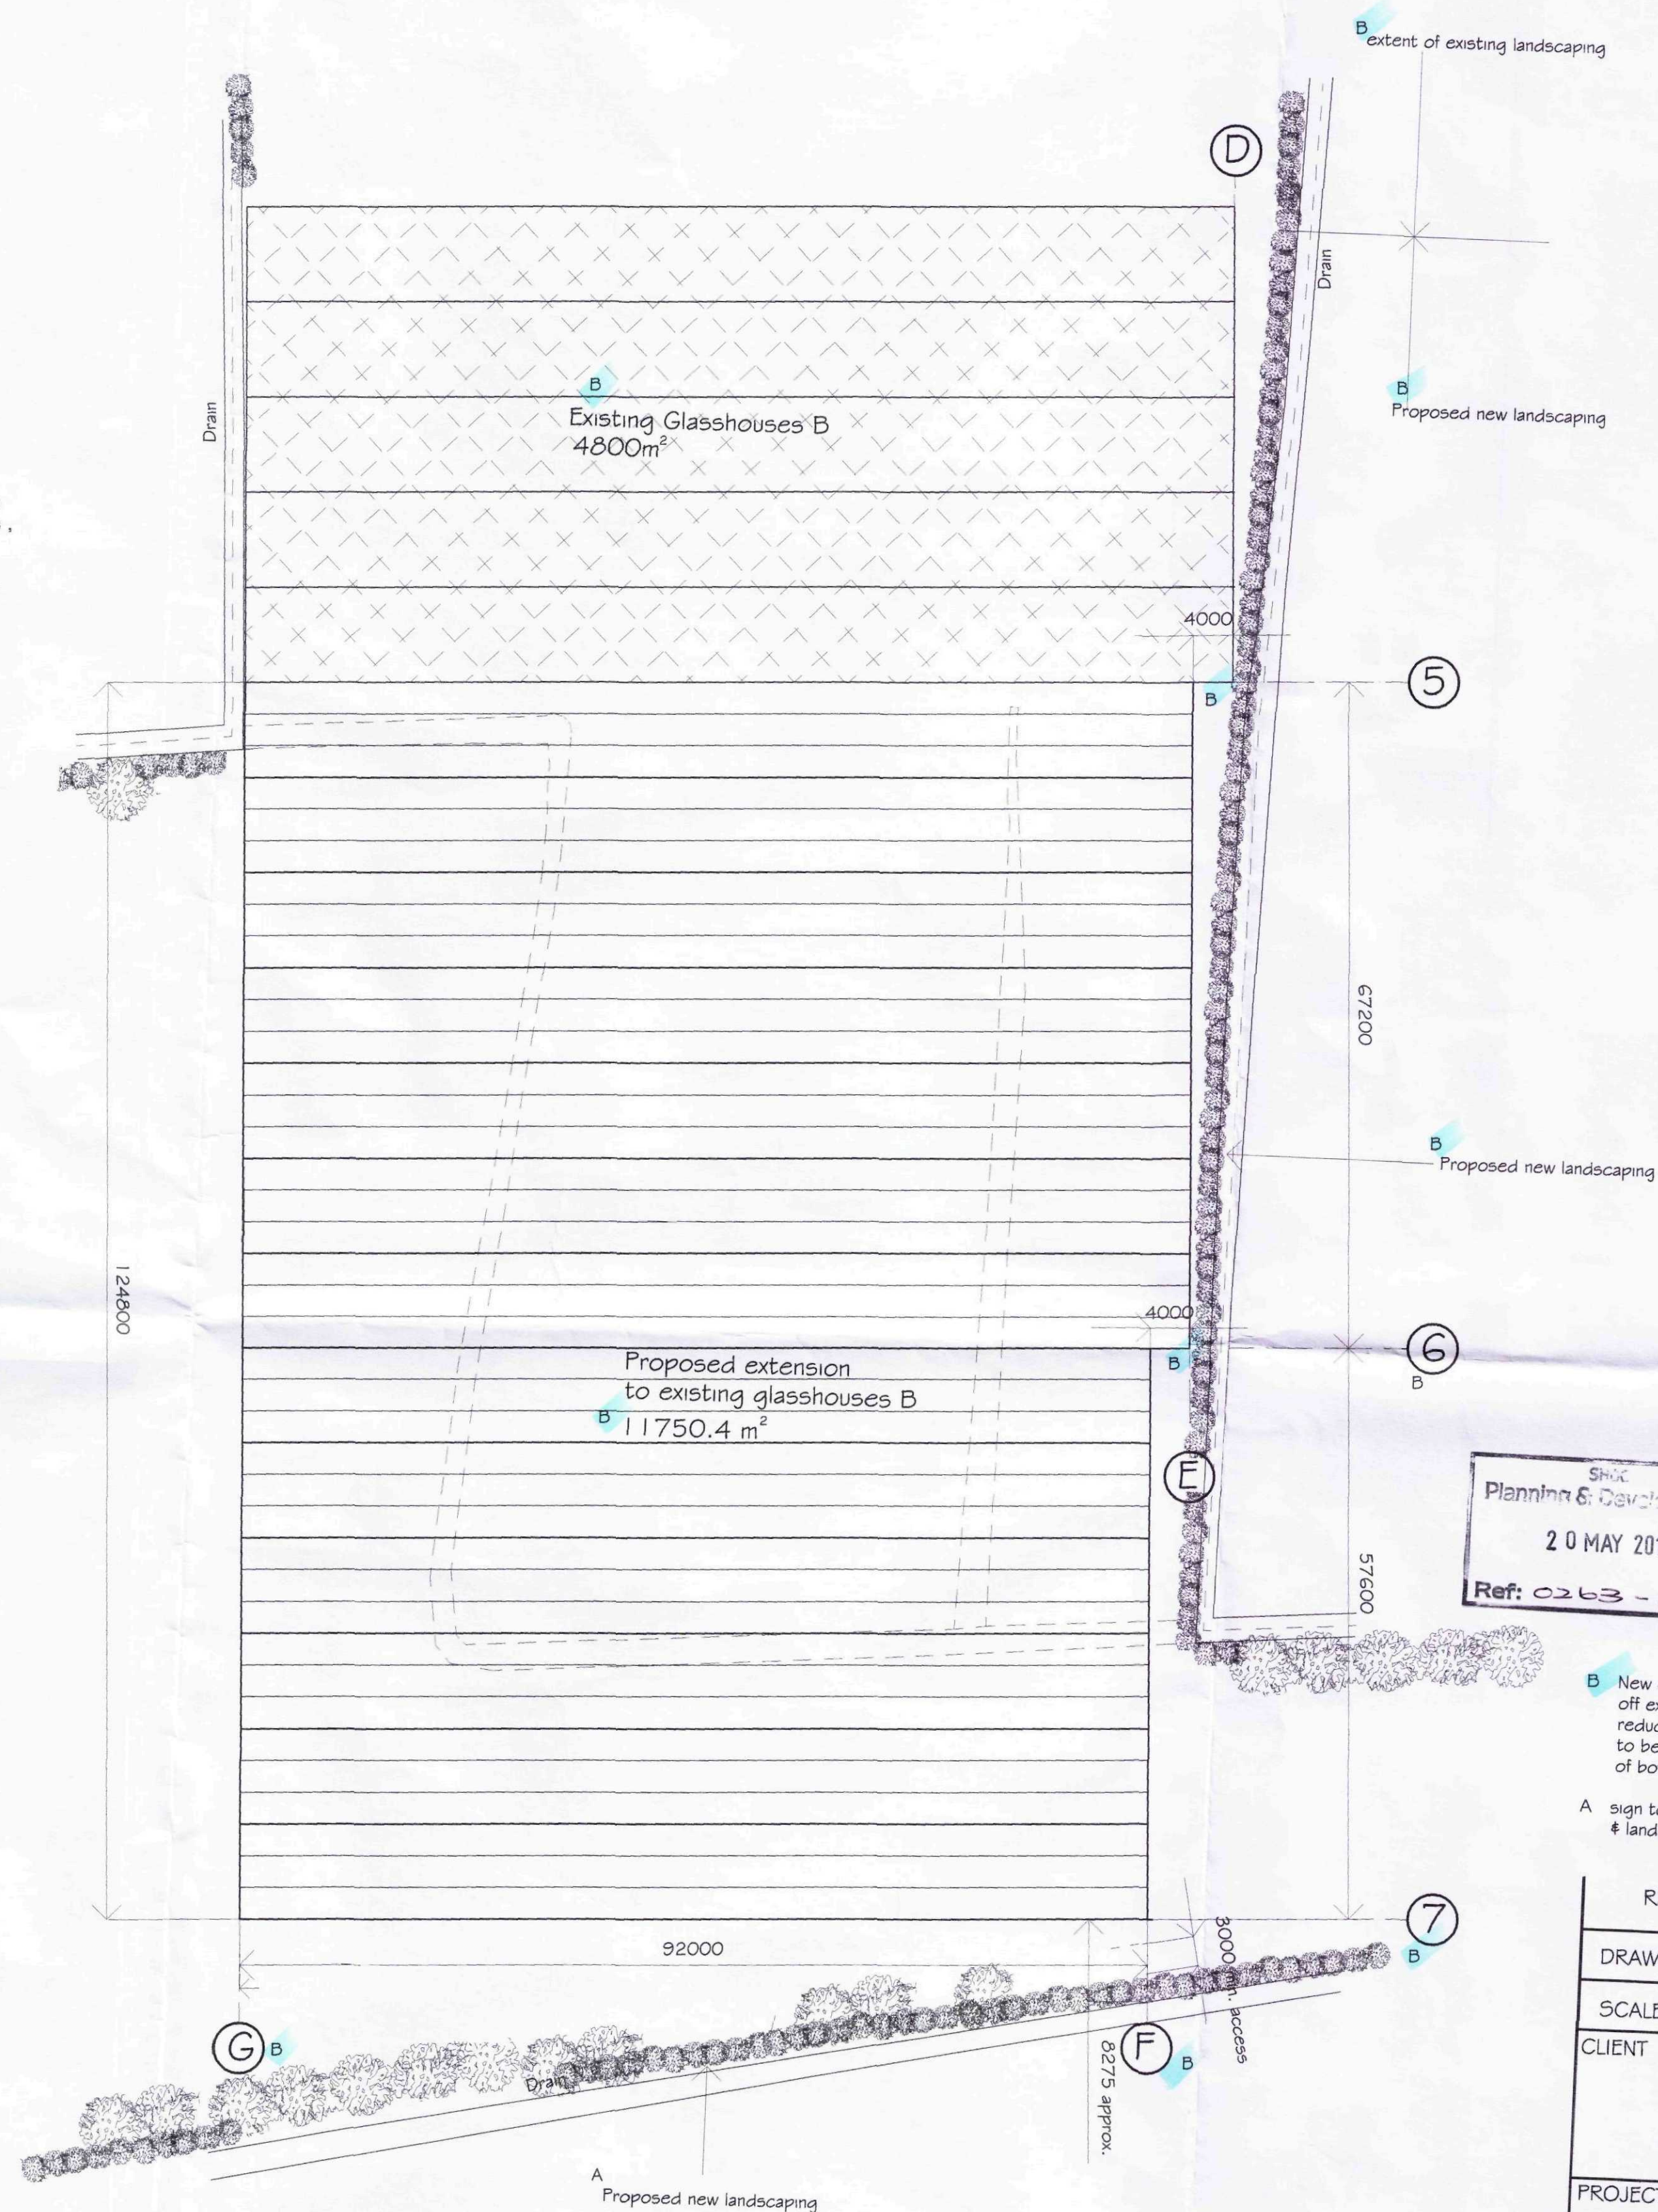
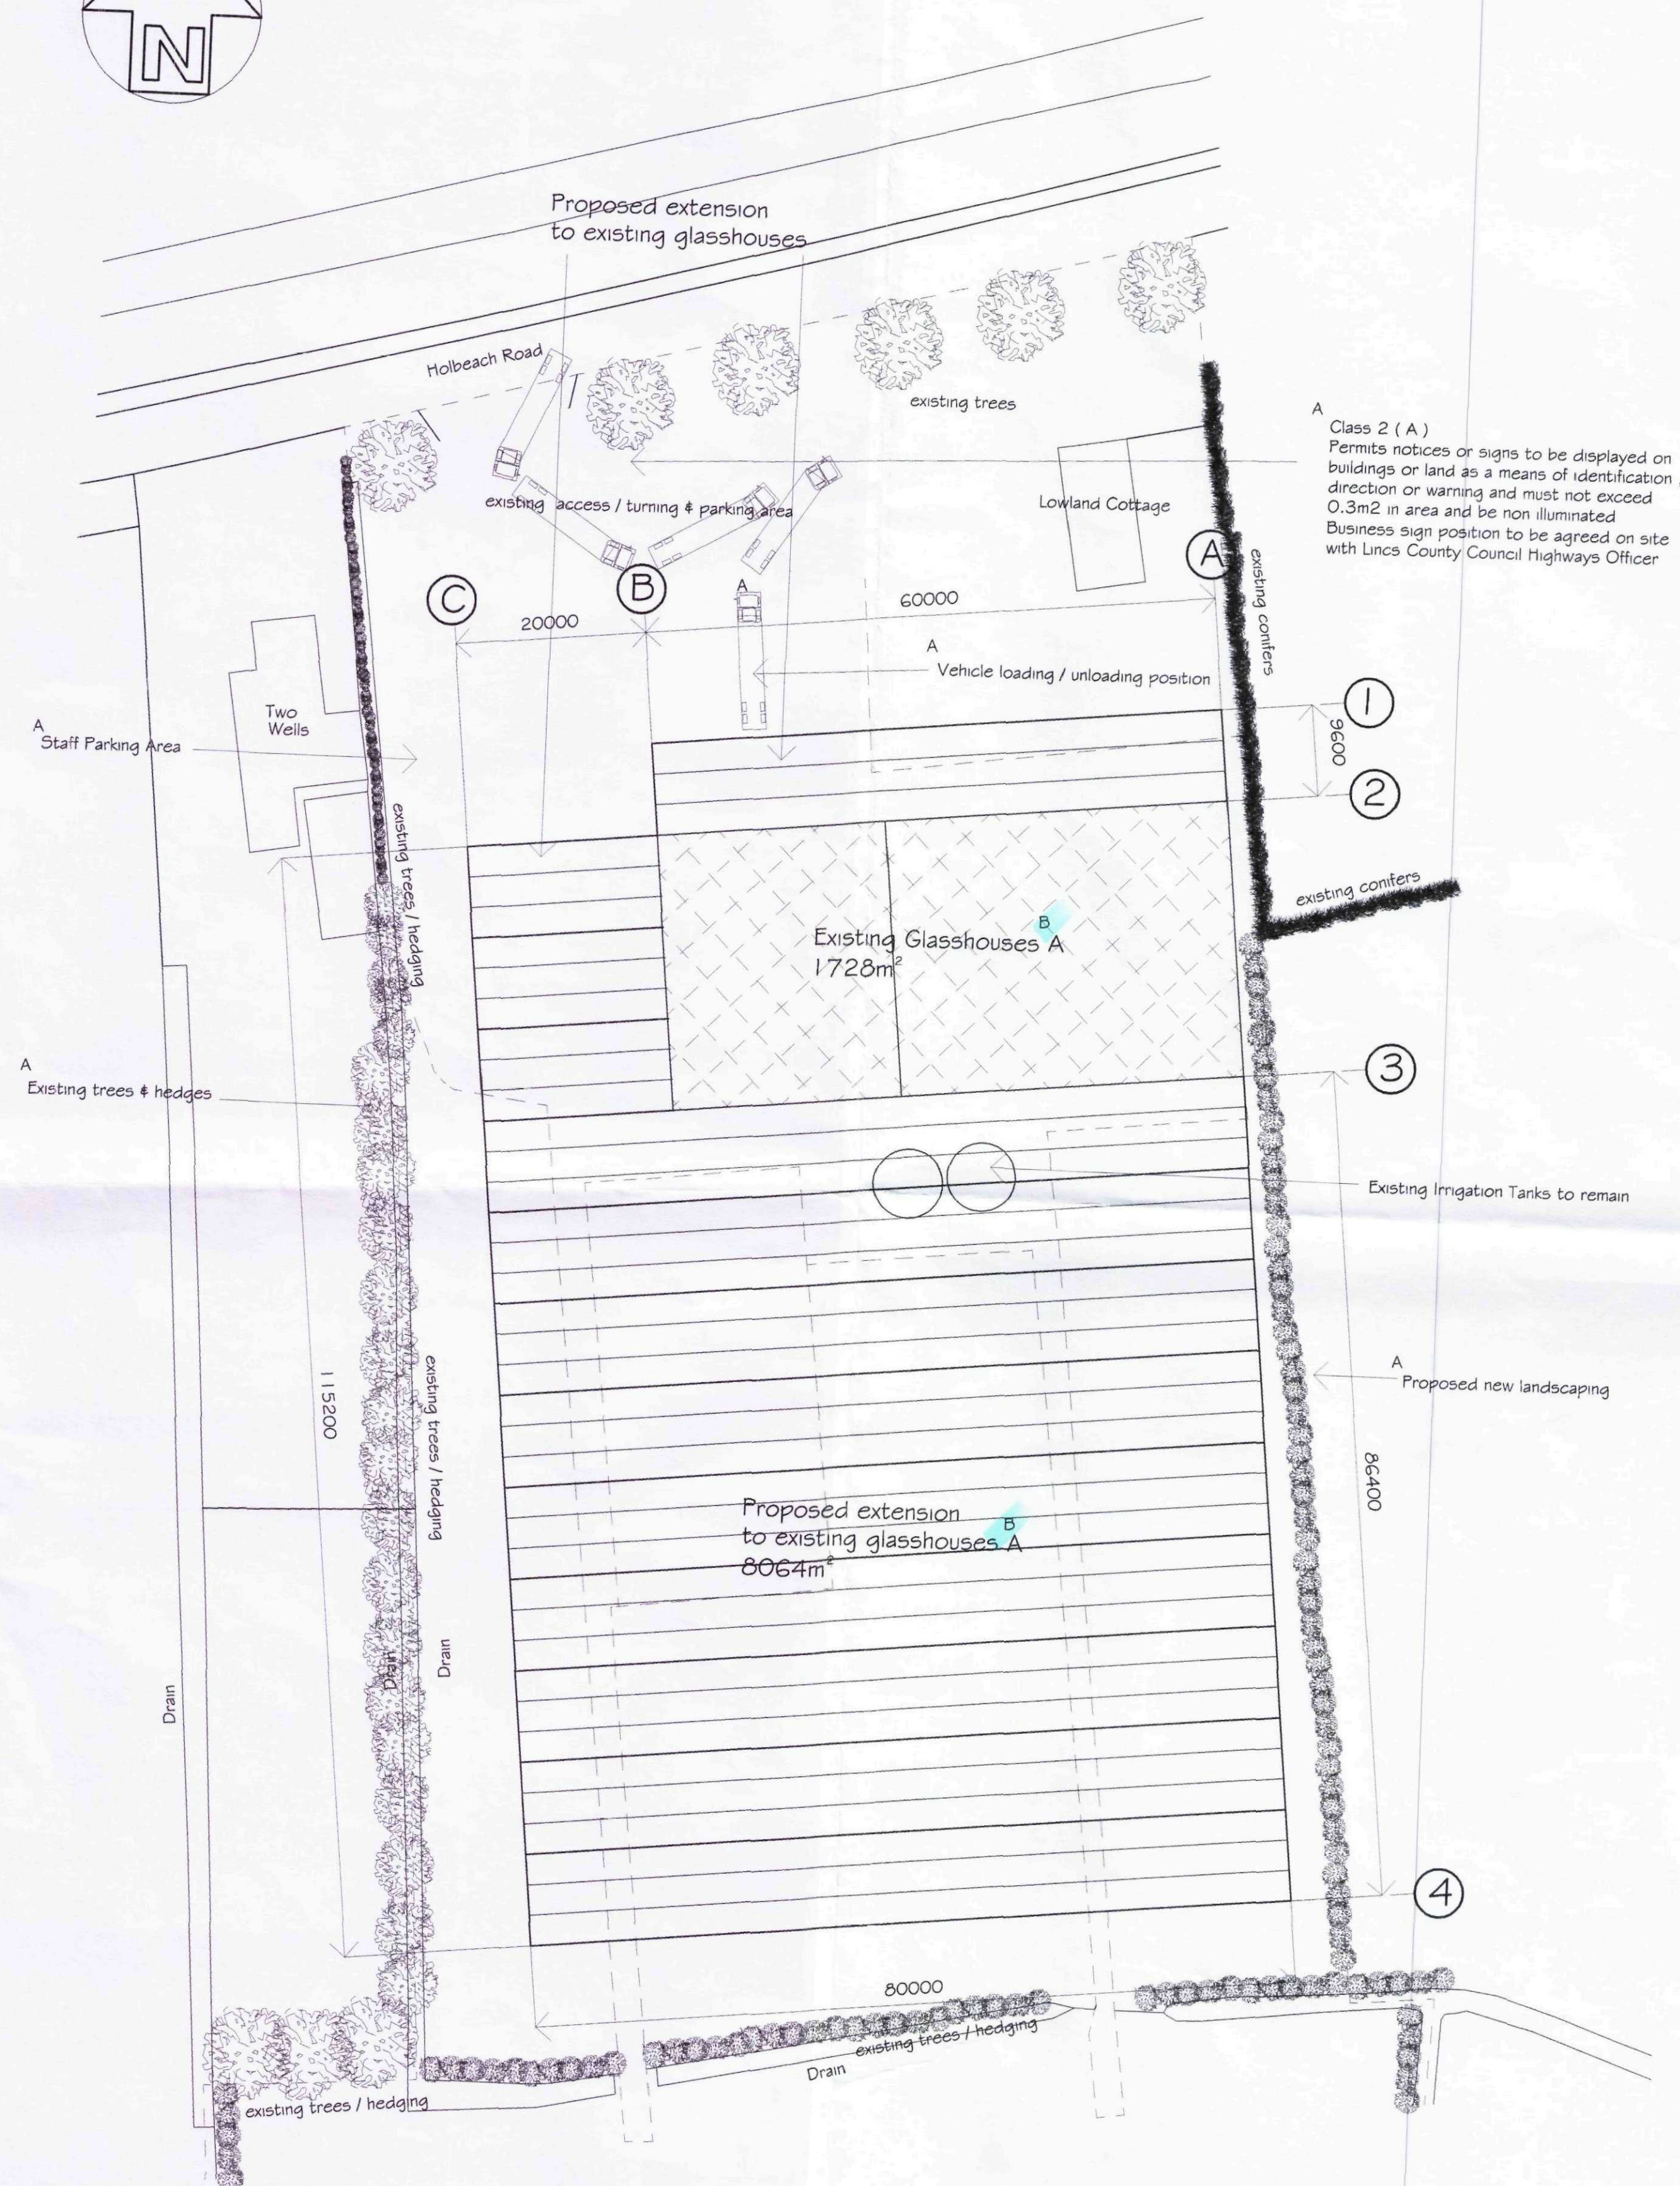
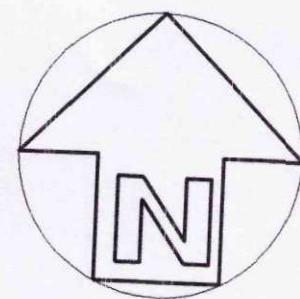


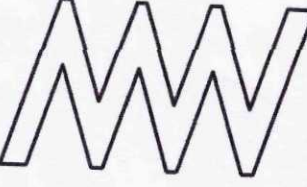

SHC
Planning & Development
20 MAY 2011
Ref: 0263-11

AMENDED PLAN
Ref. 42

B New glasshouse floor area off existing glasshouses B reduced to allow landscaping to be added to East Elevation of both new & existing glasshouses
A sign to frontage / vehicle loading / unloading & landscaping added
mjw 19/5/11
mjw 12/5/11

REVISIONS				BY	DATE
DRAWN	MJW	DATE	22/2/11		
SCALE	1 / 500	CHECKED			
CLIENT Lansen Nursery Ltd Holbeach Road Spalding Lincs PE12 6JR					
PROJECT Proposed extensions to existing glasshouses & construction of new reservoir					
DETAILS Block Plan					
 Malcolm Watson architectural - detailing services Residential - Commercial - Industrial - Agricultural Planning & Building Regulations Submissions 13 Wimberley Way, Pinchbeck, Spalding, Lincs. PE11 3RY. Tel / Fax : 01775 767650 email : mjw@btinternet.com					