


This banner signage to be attached to the lighting columns
The supports are to offer min wind resistance & rotate accordingly on the column
The banner itself is to be mesh to avoid a sail effect

Car Park Banner

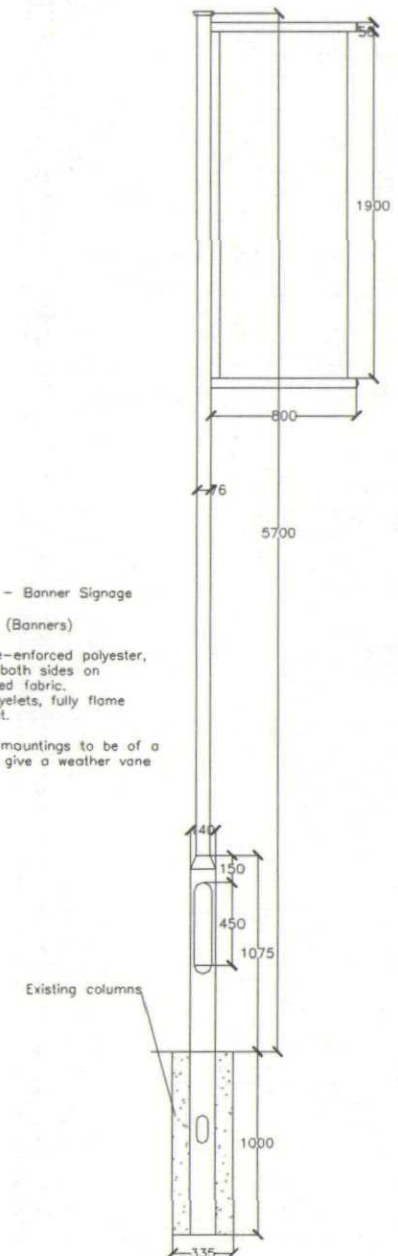

Type 6 - Banner Signage
48no
Material (Banners)

100% re-enforced polyester,
printed both sides on
perforated fabric.
Brass eyelets, fully flame
retardant.

Banner mountings to be of a type to give a weather vane effect

Revision C