


Revision C

Type 4: Car Park Welcome Signage

See following sheet
for graphics

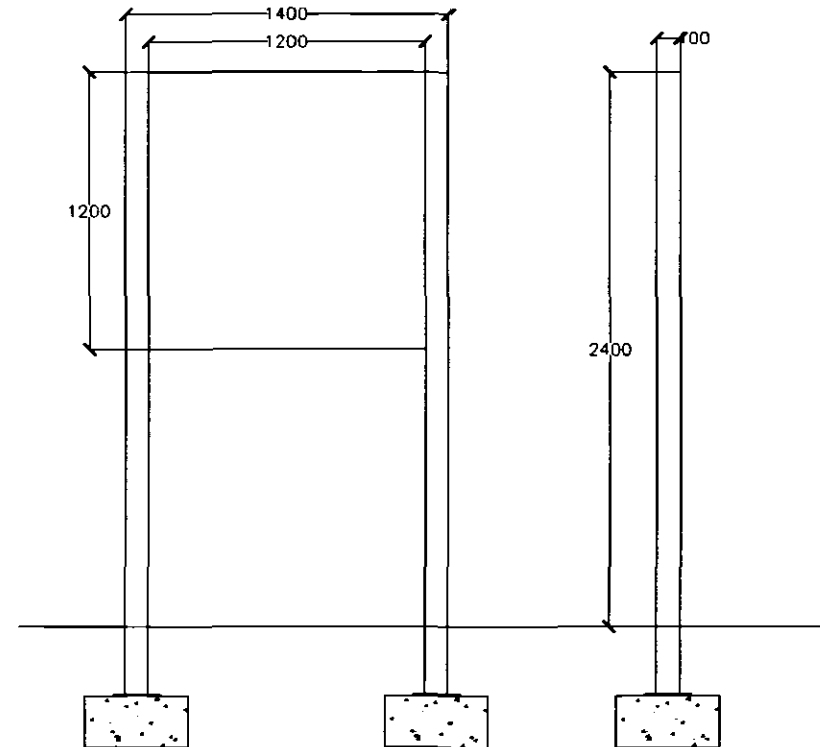

Type 4 – Car Park Welcome Signage
7no

Powder Coated 3mm aluminium box section panel fixed to aluminium legs.

Silver Finish

Secured to concrete footings

- Type 4A South car park
- Type 4B Springfields
- Type 4C West car park
- Type 4D North Car park