


Type 2A: Mound Signage (NFU Corner)

Sign located on
verge (within boundary)
on Camelgate

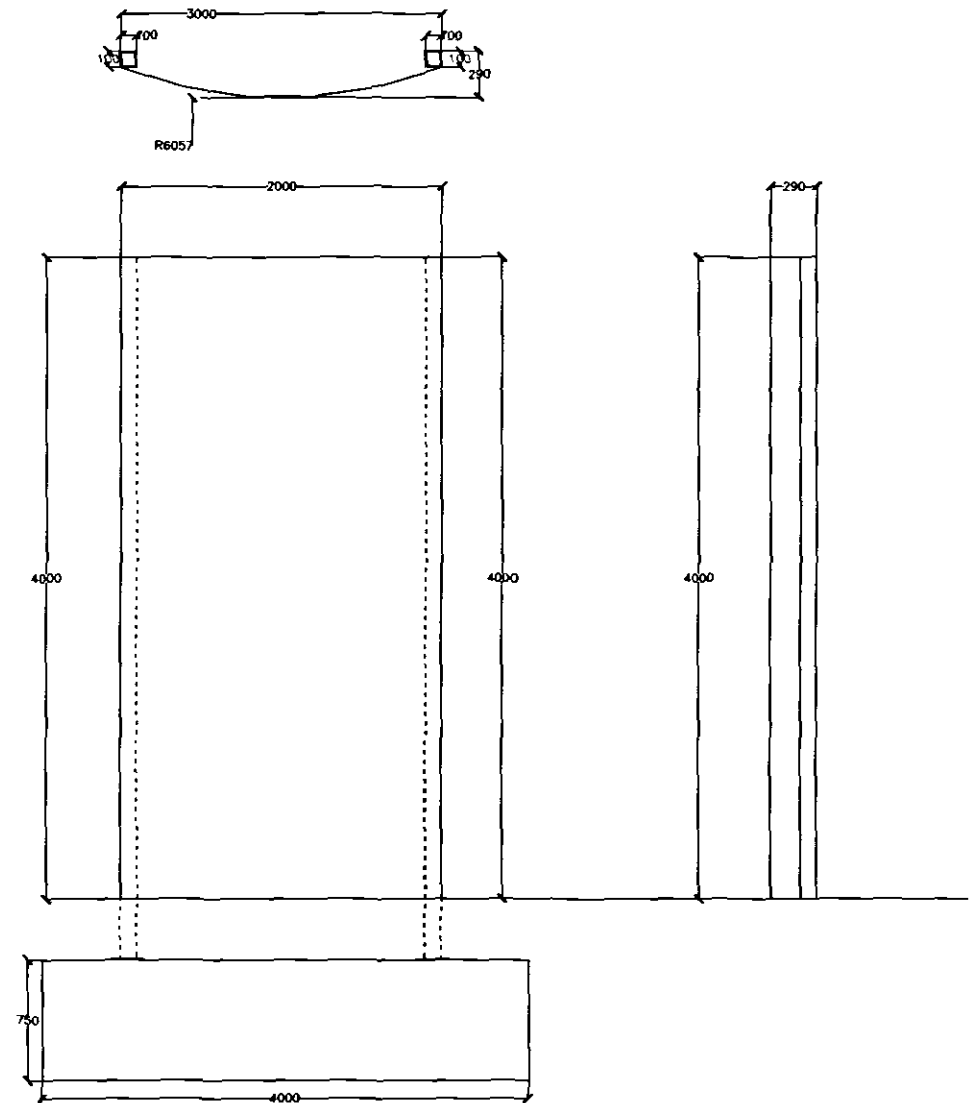

Type 2A - Totum Signage (Adj to NFU corner)
1mg

3mm aluminium panels fixed to steel structural framework.
Re-enforced steel base plate fixed to concrete footings.
Note footings to engineers spec

Aluminium to be green powder coated with overlaid vinyls.

Revision C