


Type 7: Totem Signage

Totem Signage 2

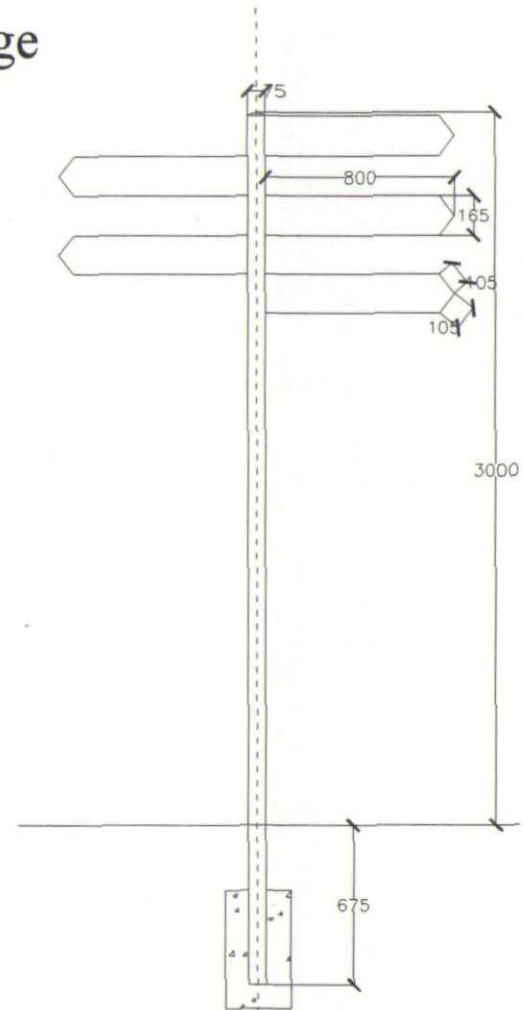

Type 7 - Totem Signage
3no

Pole Construction:

3mm aluminium tube, 75mm dia.
Fixed into concrete base.

Finger units: 5no per pole: 800x165x3-5mm aluminium with vinyls.

Revision C