


Type 2: Mound Signage

Sign located adjacent to
Festival hill
See following page for
graphics

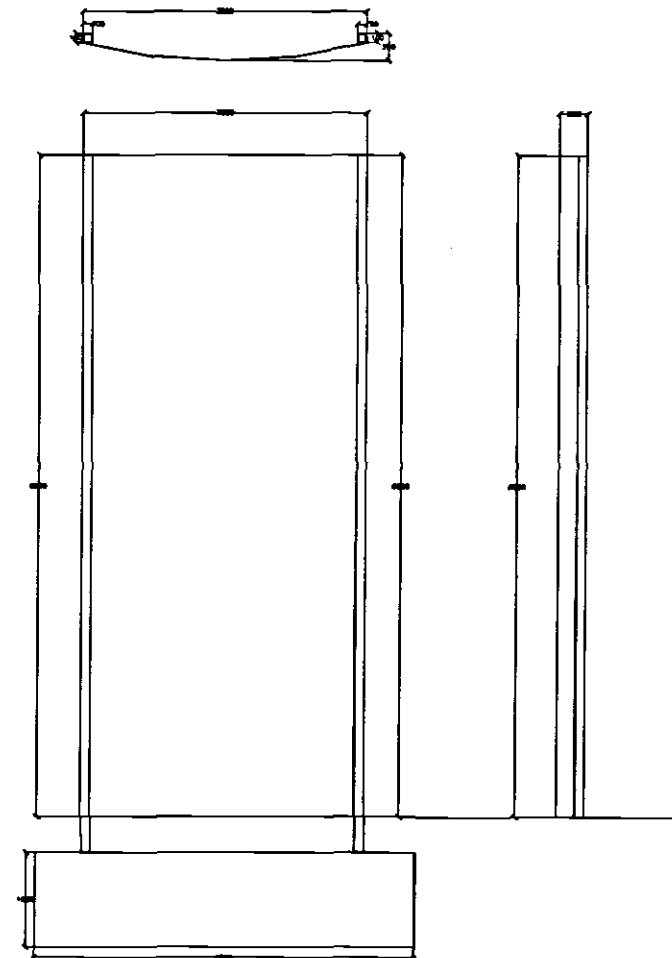

Type 2 - Mound Signage (adj. to Festival Hill)
Note:
Sign structure, panel, post to allow structural movement.
The structural steel plate shall be welded to structural framing.
Note: Signage to be painted white.
Structural to be painted black and with structural signs.

Revision C