


Type 2A: Mound Signage (NFU Corner)

Sign located on
verge (within boundary)
on Camelgate

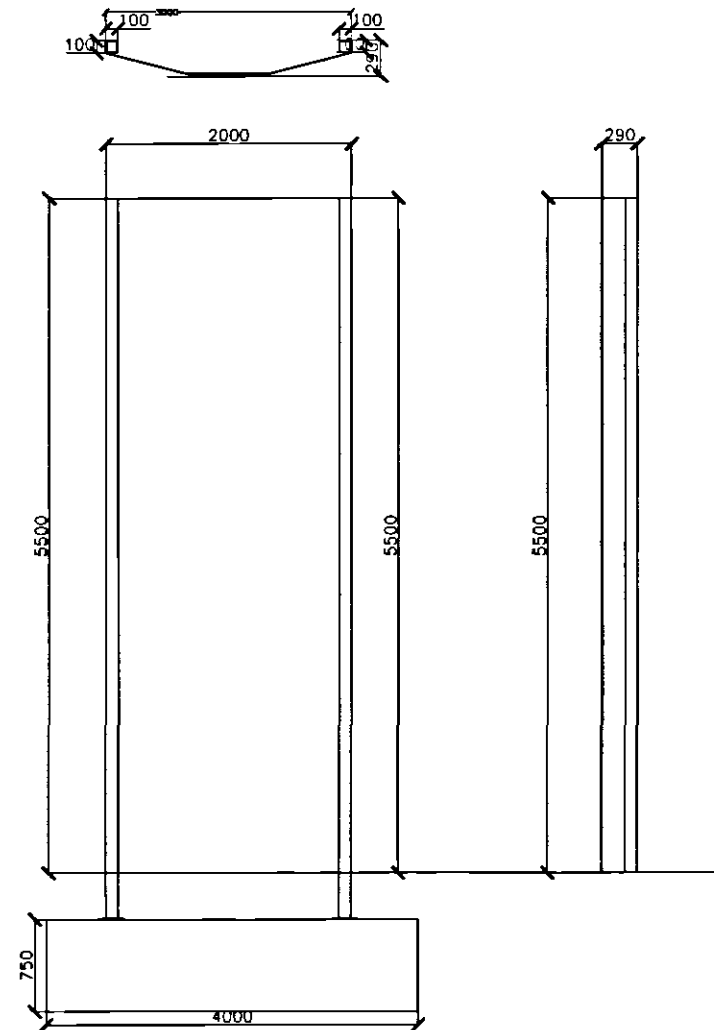

Type 2A - Tatum Signage (adj to NFU corner)
1:50

3mm aluminium panels fixed to steel structural framework.
Reinforced steel base plate fixed to concrete footings.
Note footings to engineers spec.
Aluminium to be green powder coated with overtopped strips.

Revision D
up to 5500mm