


Revision C

Type 4: Car Park Welcome Signage

See following sheet
for graphics

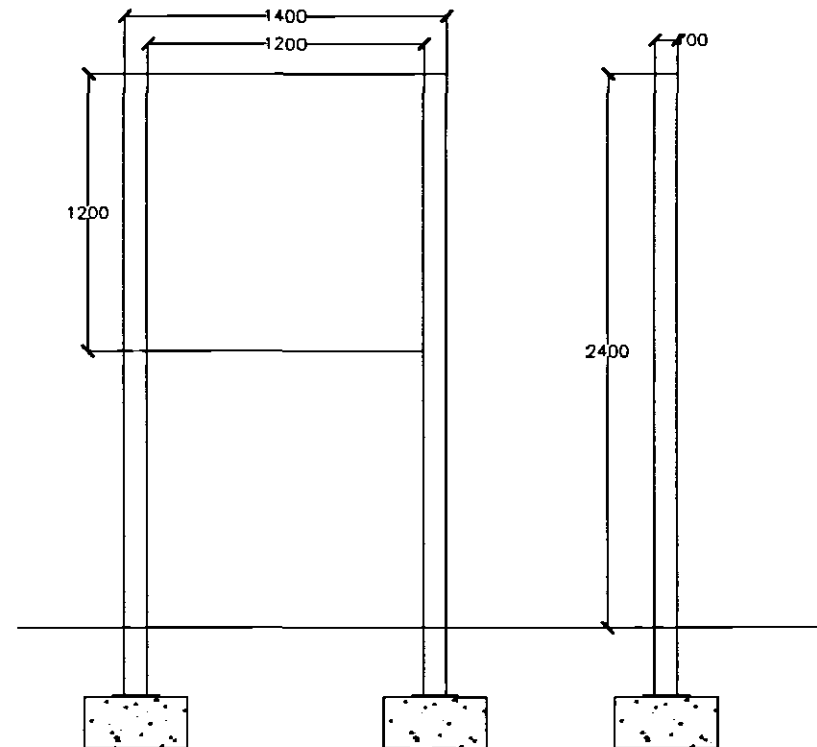

Type 4 - Car Park Welcome Signage
7no

Powder Coated 3mm aluminium box section panel fixed to aluminium legs.

Silver Finish

Secured to concrete footings

Type 4A South car park
Type 4B Springfields
Type 4C West car park
Type 4D North Car park