


Type 9: Large Welcome Signage

Revision C

See following sheet for
Graphics

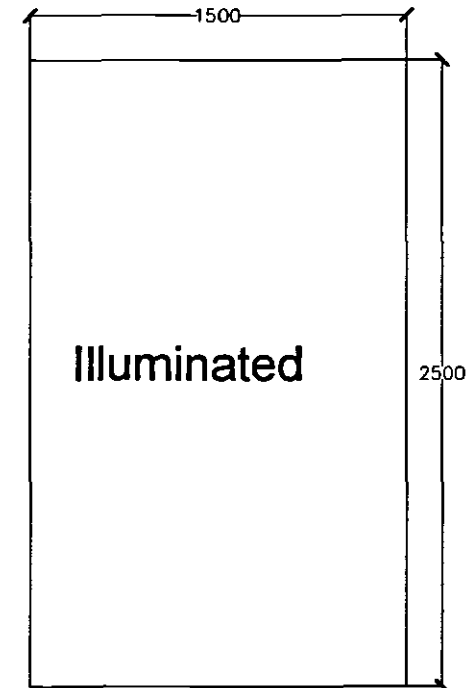

Type 9 — Large Welcome
signage.

1no

Material:

Aluminium box section panel
Off White powder coated M4L
0064
Powder coated finish with applied
vinyls.
Fixed into hidden wooden frame
for wall mounting.

...Springfields...