


Type 16: Entrance Banners

Revision D
3 No

Entrance Banners x4

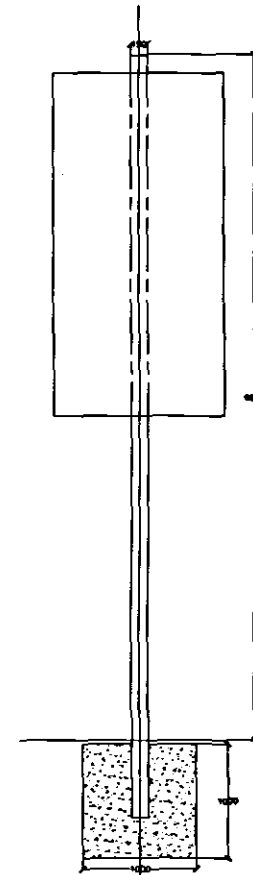

Type 16 - Mall Entrance Banners

3 no

Pole Construction:

Main Support pole 6m height in aluminium.
Fixed into concrete base.

Banner:

3m x 1.5m
100% re-enforced polyester
Printed single side only
Flame retardant