


Type 13: Garden Totem Signage

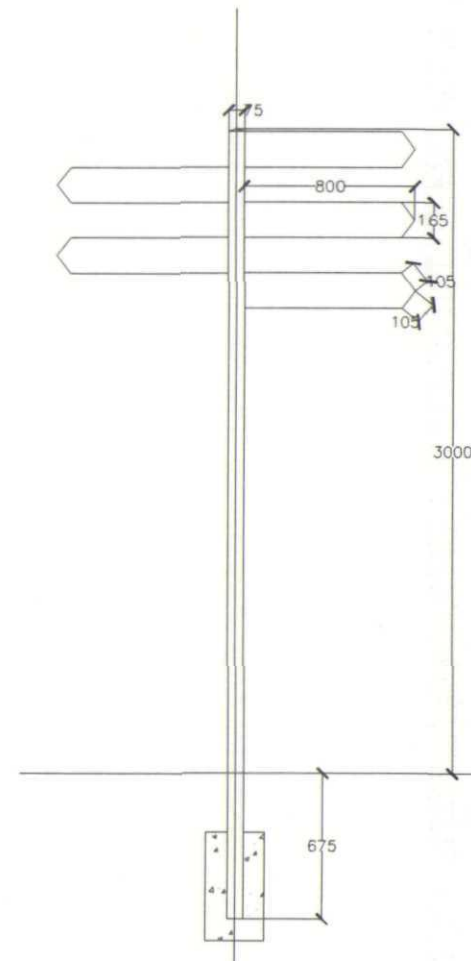

Type 13 - Garden Totem Signage
4no

Pole Construction:
Preservative treated wood for outdoor durability.

Finger units: 5no per pole: 800x165x12mm with vinyls.

Fixture: 675mm into stable ground

Revision C