


Type 17: Entrance Banners Wall Mounted

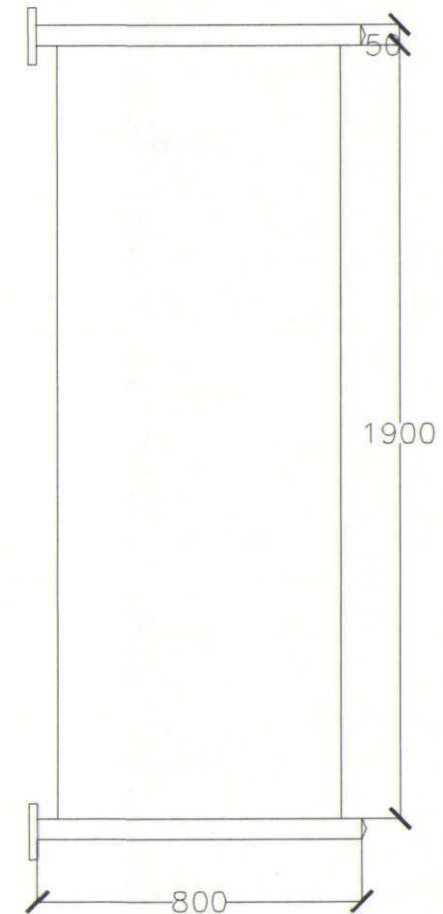

Type 6 – Wall mounted Banner
Signage
8no

Material (Banners)

100% re-enforced polyester,
printed both sides on
perferated fabric.
Brass eyelets, fully flame
retardent.

Revision C