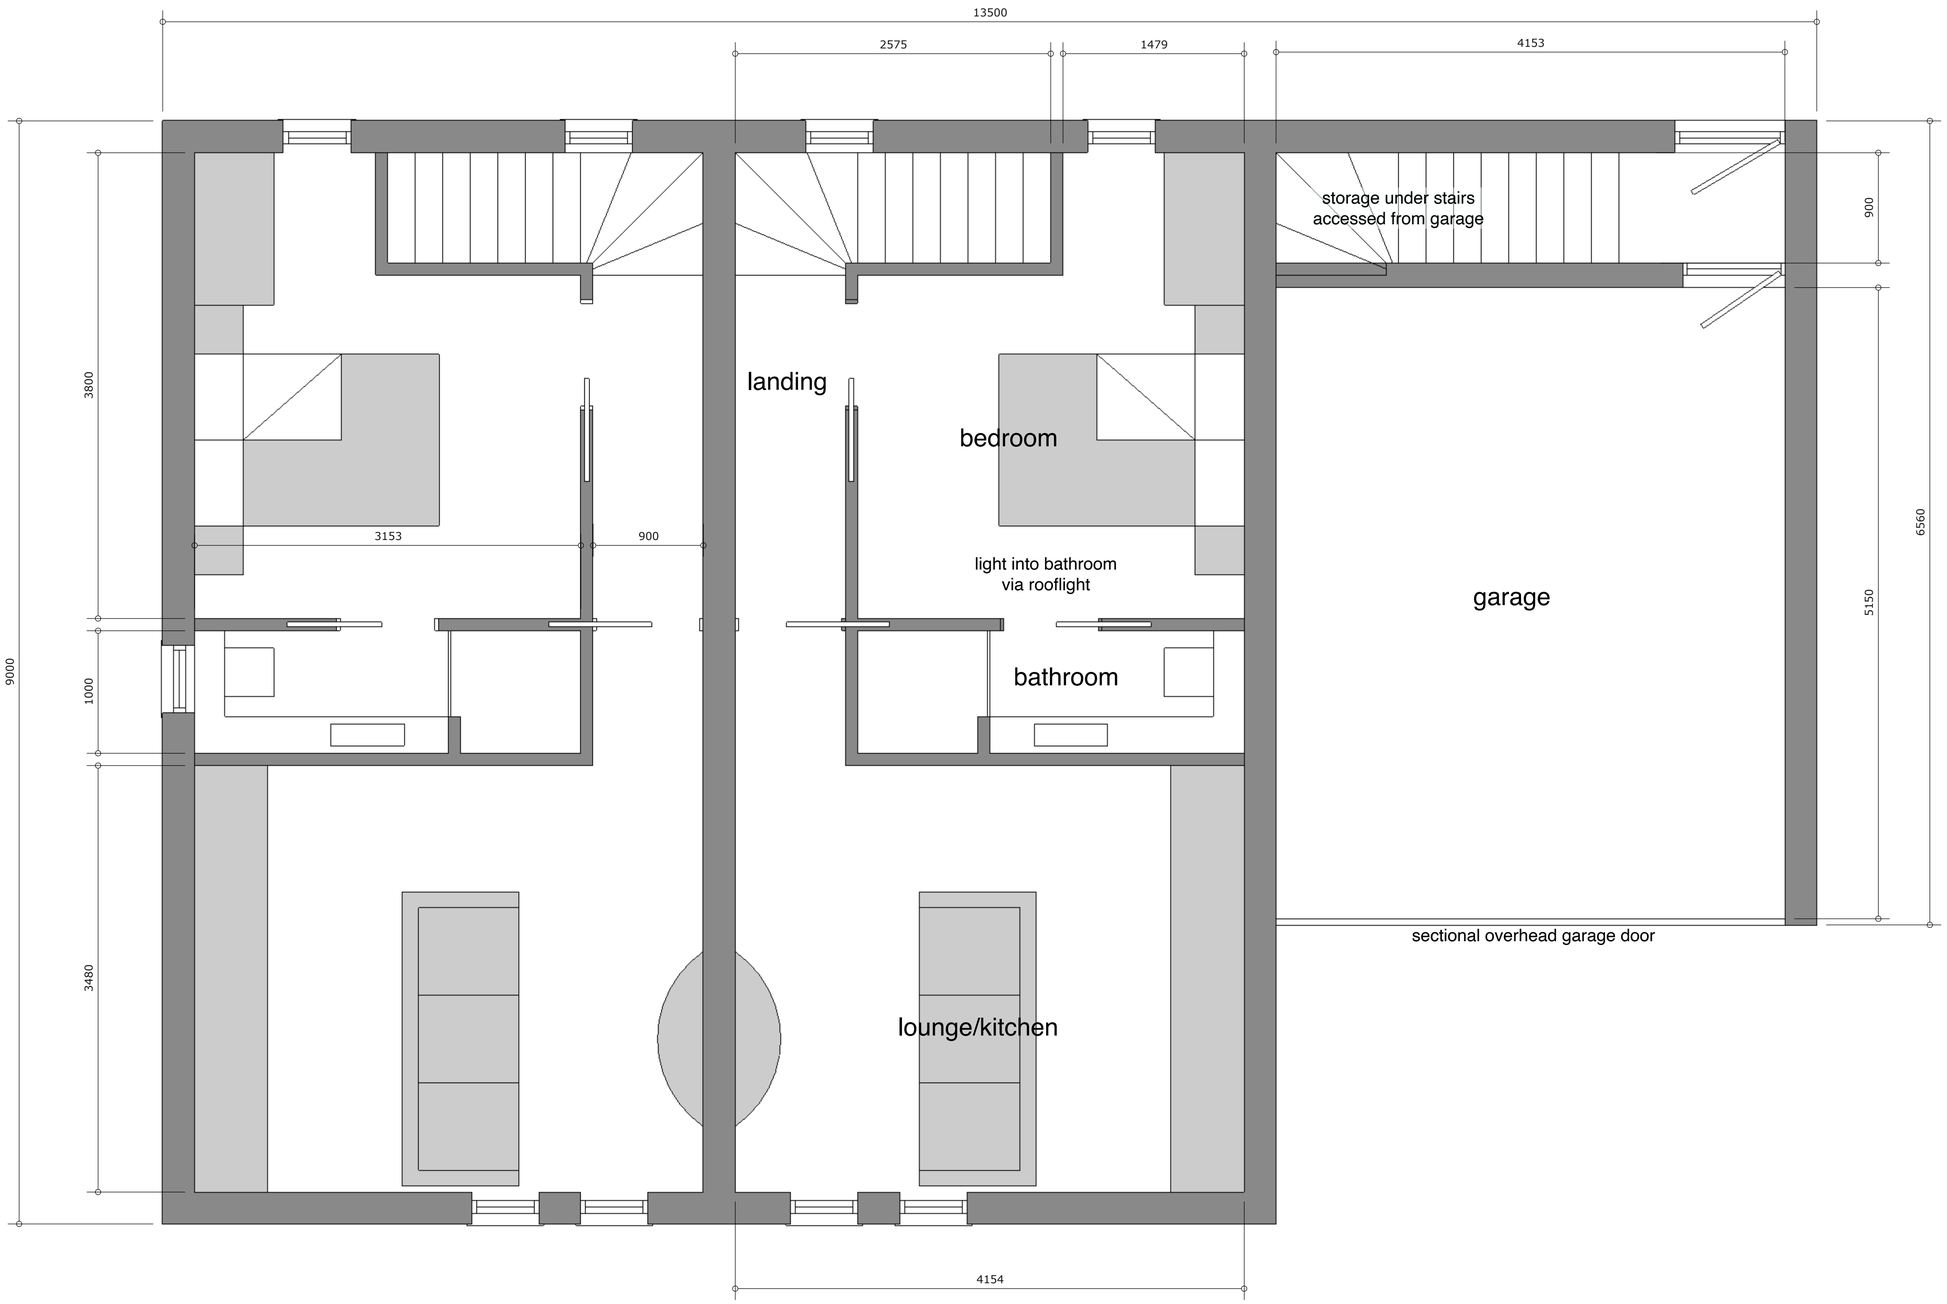

FIRST FLOOR PLAN (plot 1)

FIRST FLOOR PLAN (plot 2 handed)

GROUND FLOOR PLAN (plot 3 handed)

PROPOSED TERRACE HOUSING (3 HOUSES) to rear of 76 COMMERCIAL ROAD SPALDING for MRS K CUSACK

This drawing is copyright and may not be altered, based upon/copied or used for any other purpose
other than intended in this title. The drawing is to be read in conjunction with all other relevant
drawings and specifications. Any discrepancies to be reported to the designer before any work
commences. No responsibility is accepted for work not to figured dimensions. All dimensions
are to be checked on site by the contractor before any work is commenced. Any deviations
from the drawing or specification must be approved by the designer prior to work being
carried out. Any discrepancies in the drawing or specification must be reported to the
PLEASE BE AWARE THAT THERE MAY BE CONSTRUCTION COMMENCED BEFORE FULL NOTIFICATION
AND APPROVAL BY BUILDING CONTROL IS STILL PENDING.

-					
-					
-					

FLOOR PLANS

1/25 at A1	JAN 24

J188-PL 5

Julian Warrick
Architectural Design Consultant

Email: julian@jwarrick-design-cons.com
Tel: 01775 820123
Mob: 07849 652067
Houzz.co.uk

8 Beech Grove
Donington
Spalding
Lincs
PE11 4XQ