

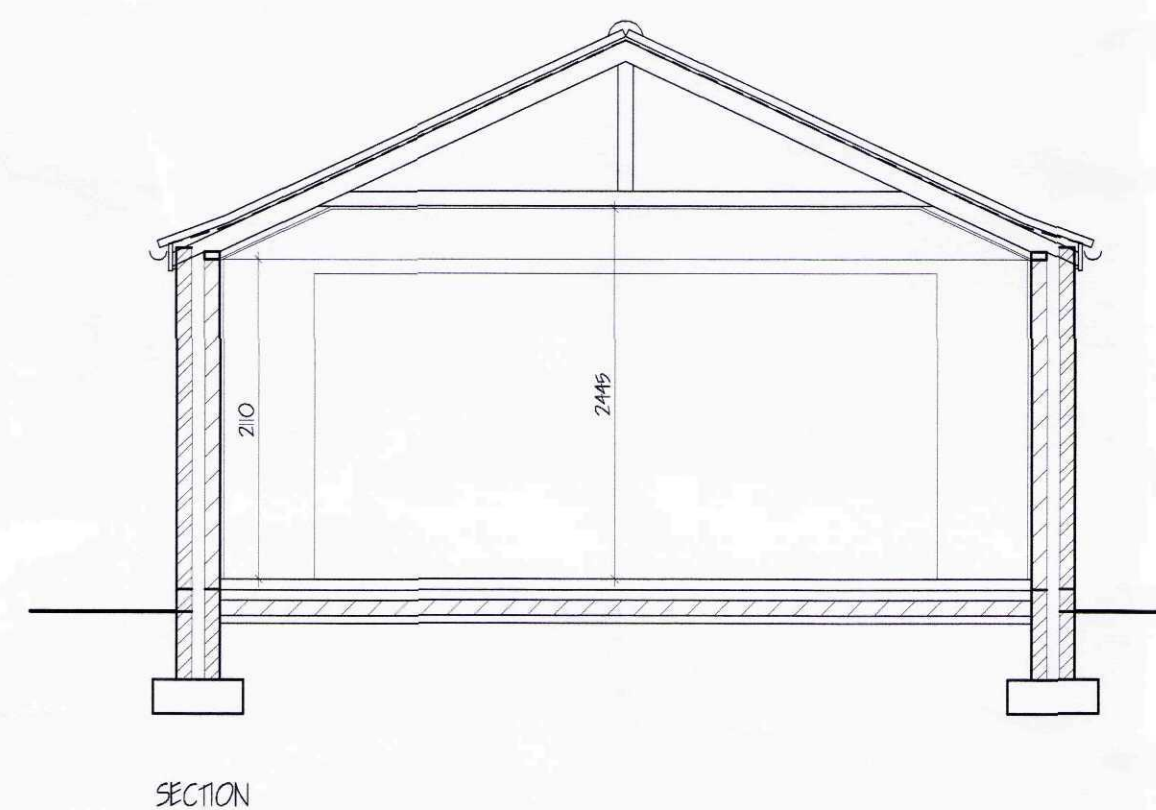


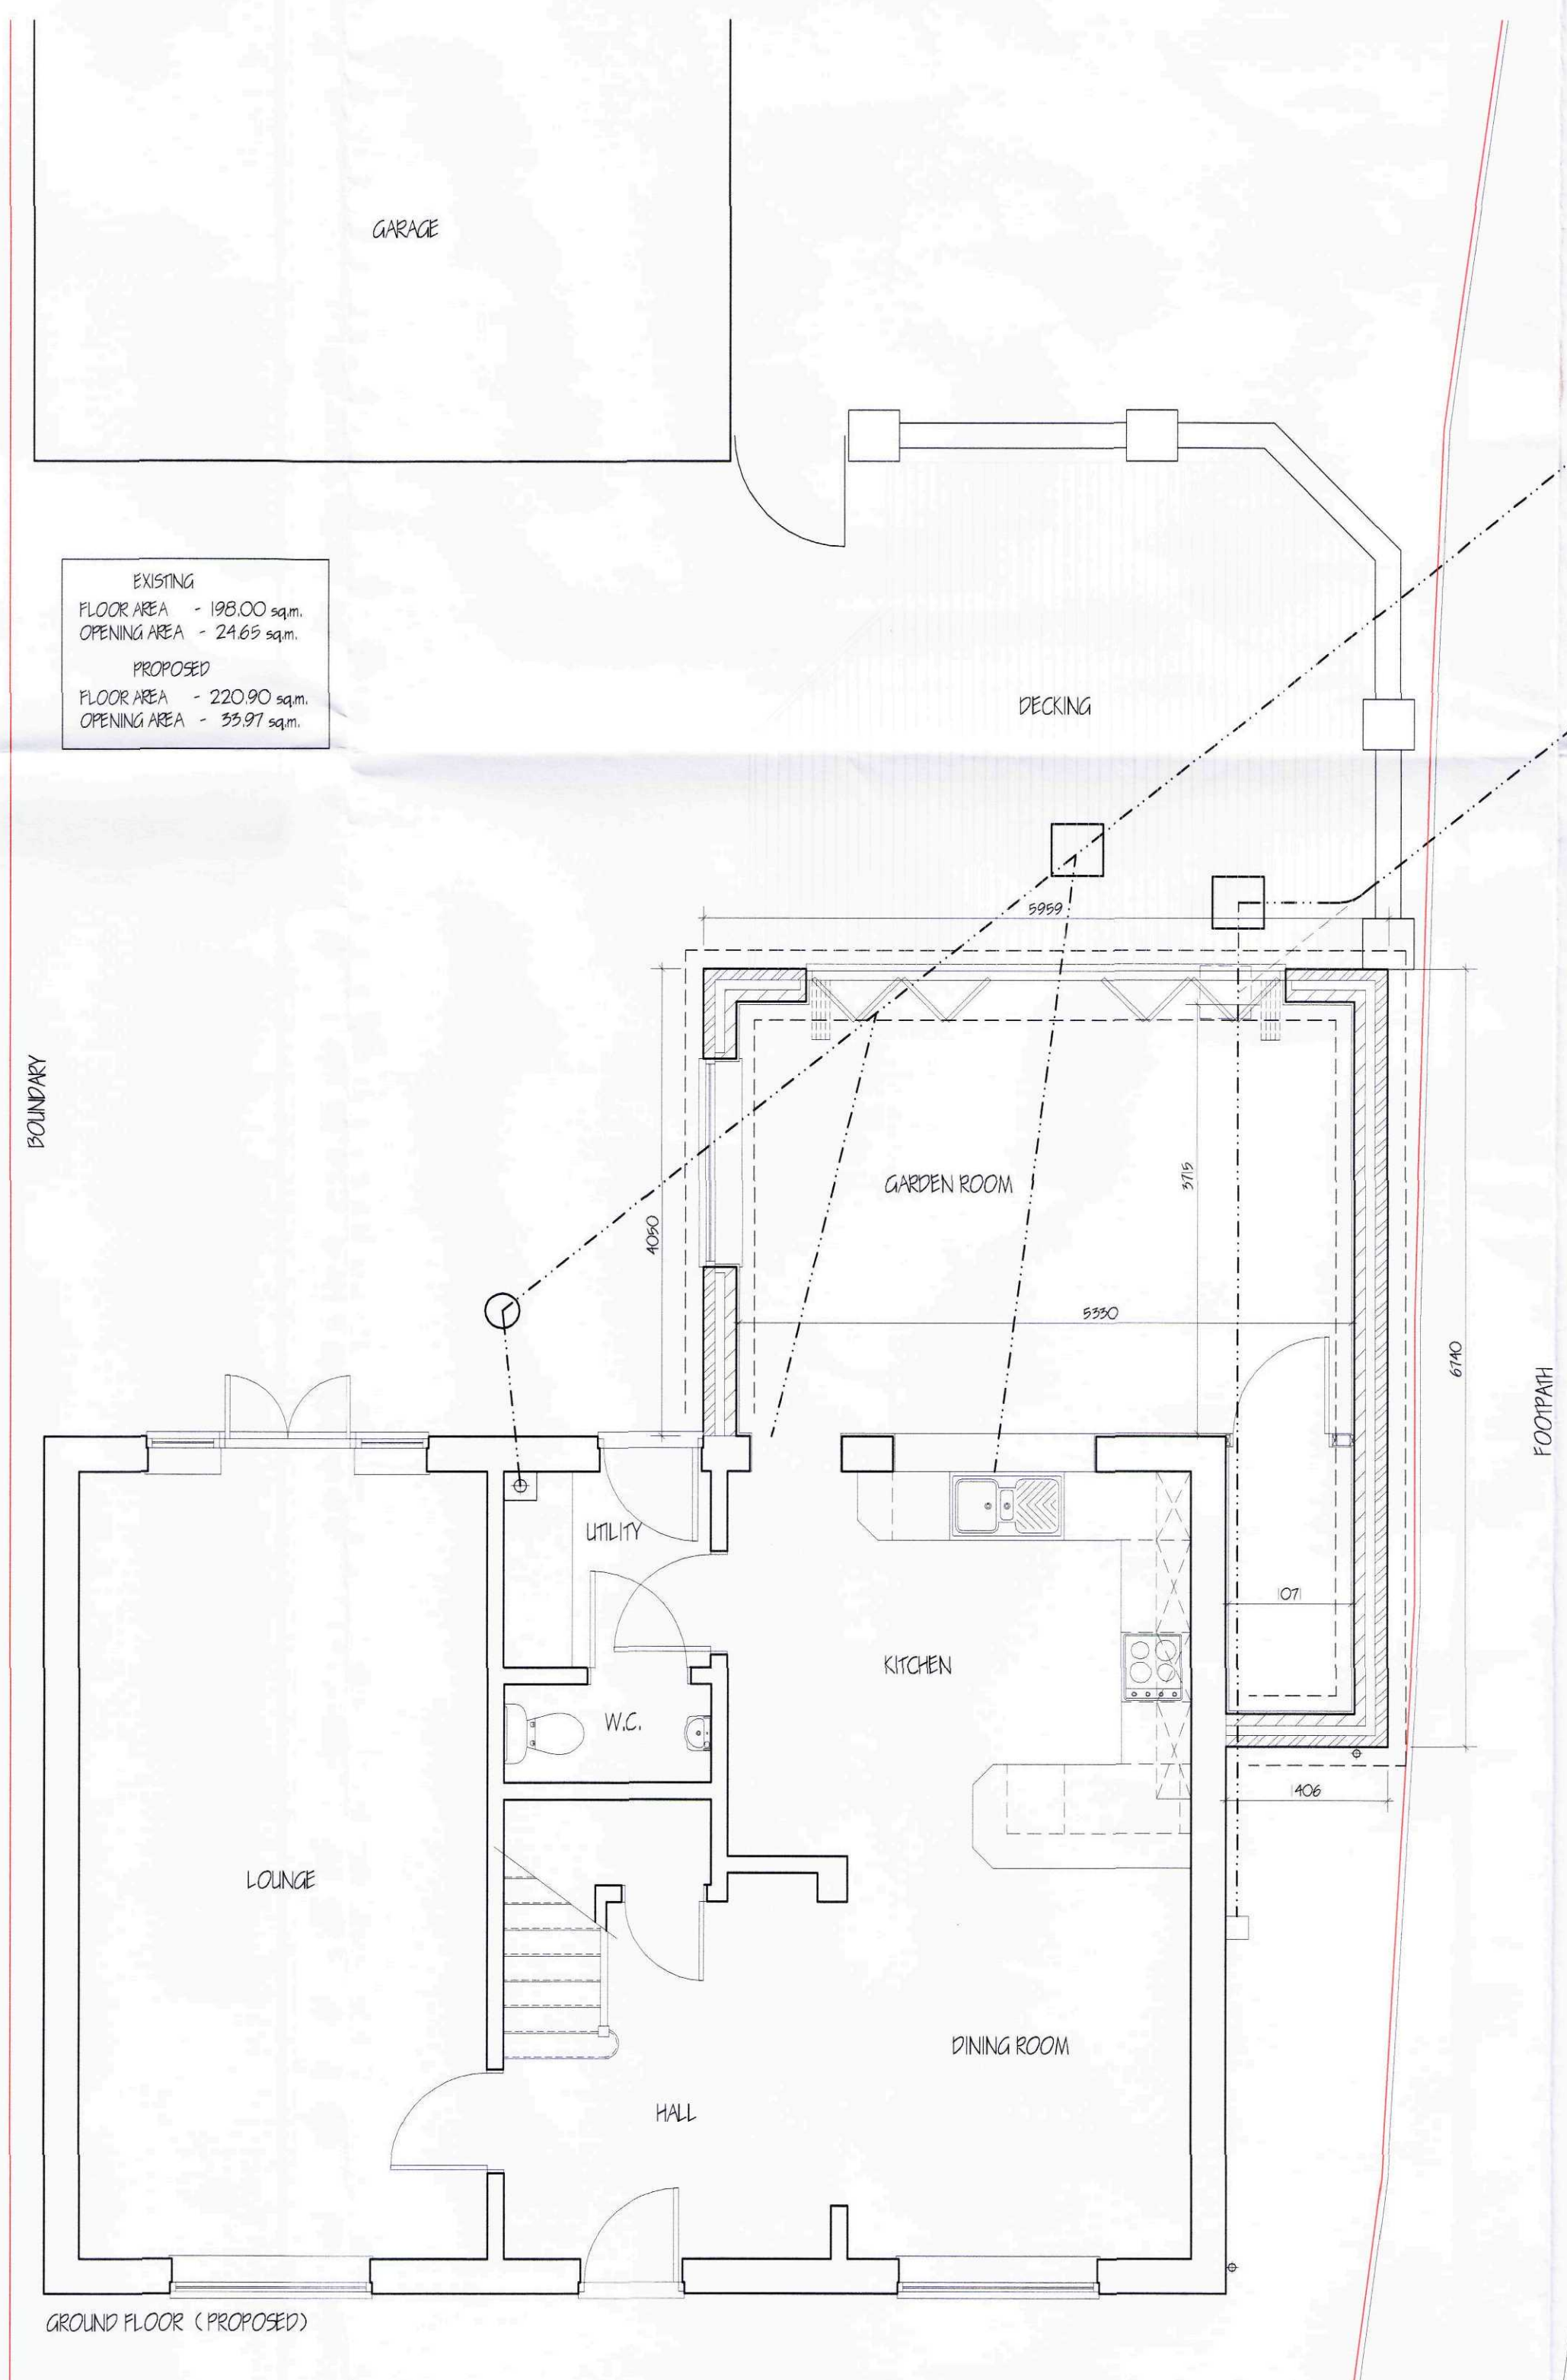

SHDC
Planning & Development
- 1 APR 2010
Ref: 0269-10

revision	date	init.	revision details

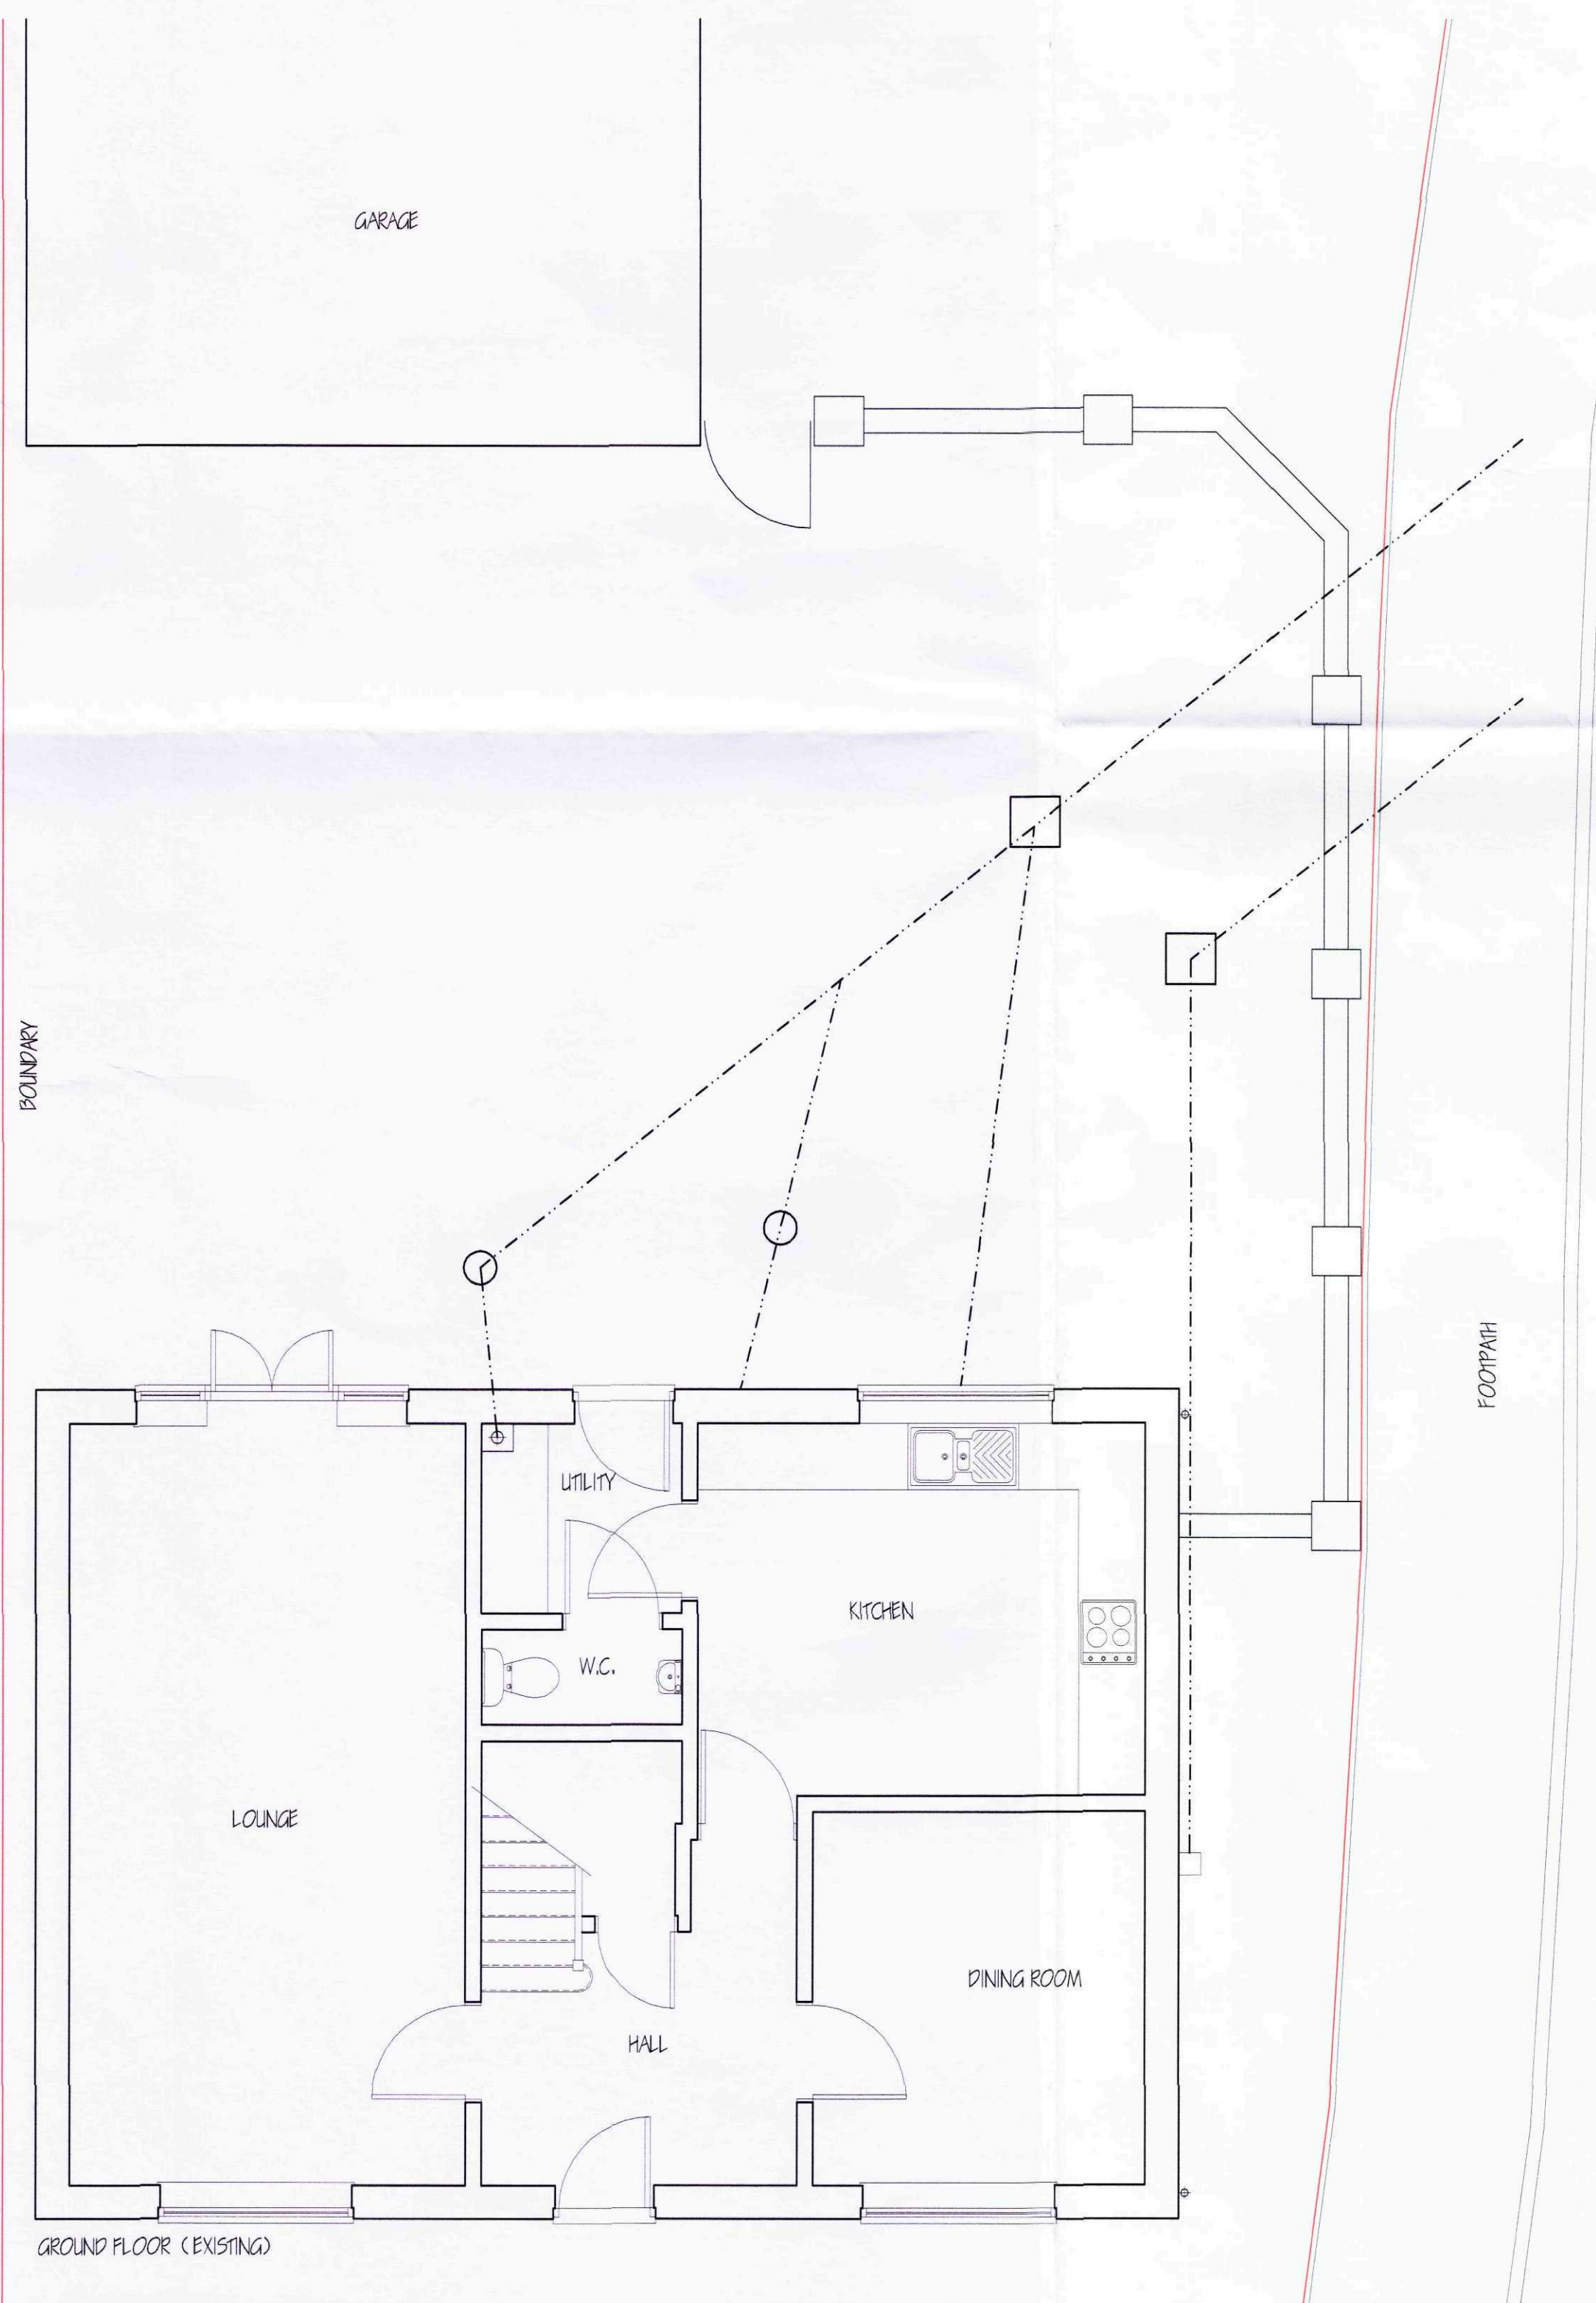

Client: MR & MRS J. BUSH

Project:
PROPOSED EXTENSION
1A, LOW ROAD
SPALDING
Lincs

Drawing:

Scale: 1:50 1:100	Drawing No: 1014-01
Date: MAR. 10	Drawn: J.C.