




Revisions:				
Revision	Date	Revision Notes	Drawn	Inspected
01	13.03.20	First Issue	EW	CD
02	10.03.20	Bulkhead Light Added	WC	CD
03	10.03.20	Dimensions Added	WC	CD

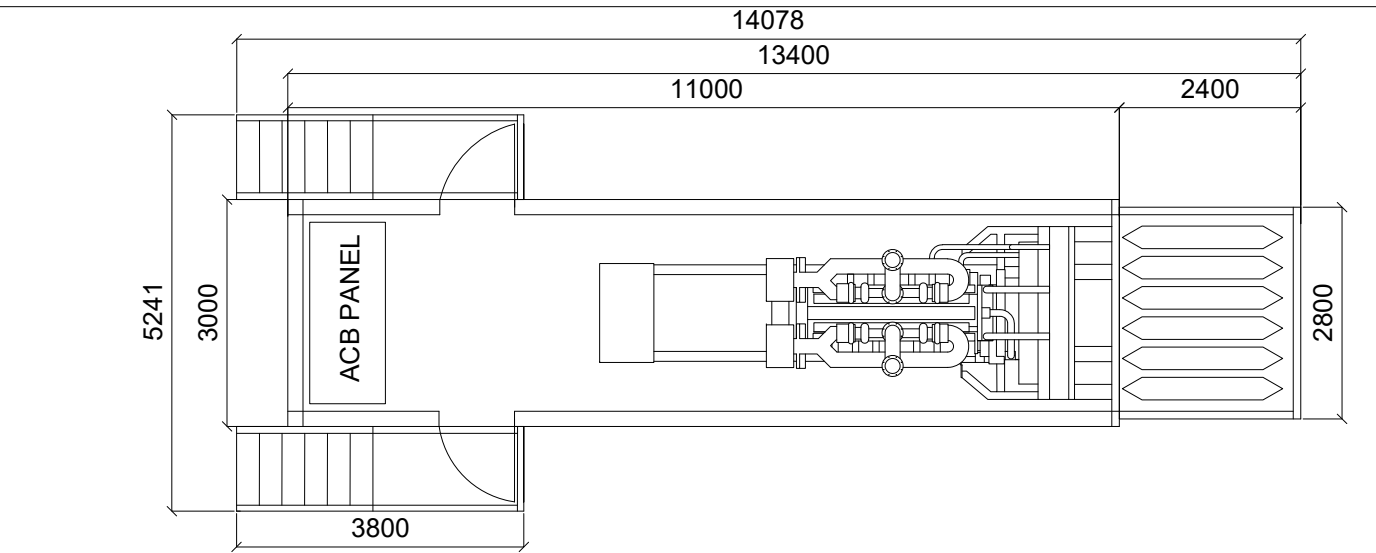


PLAN

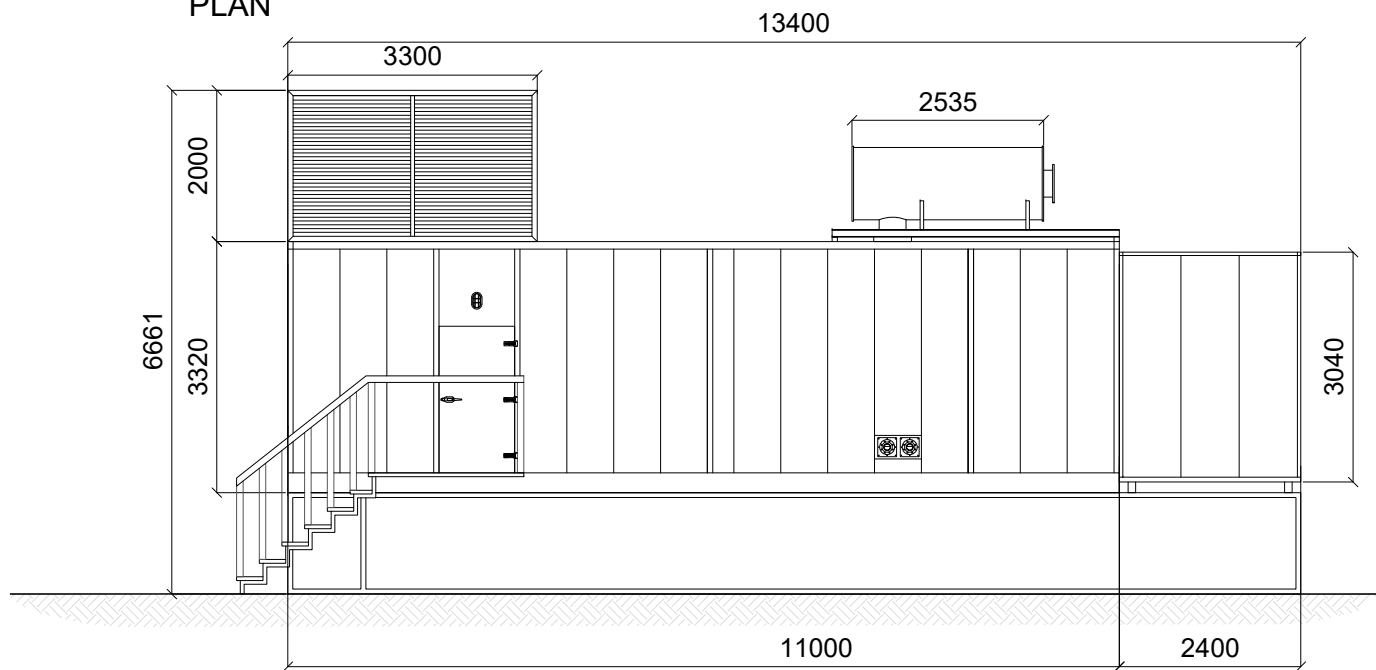


FRONT ELEVATION

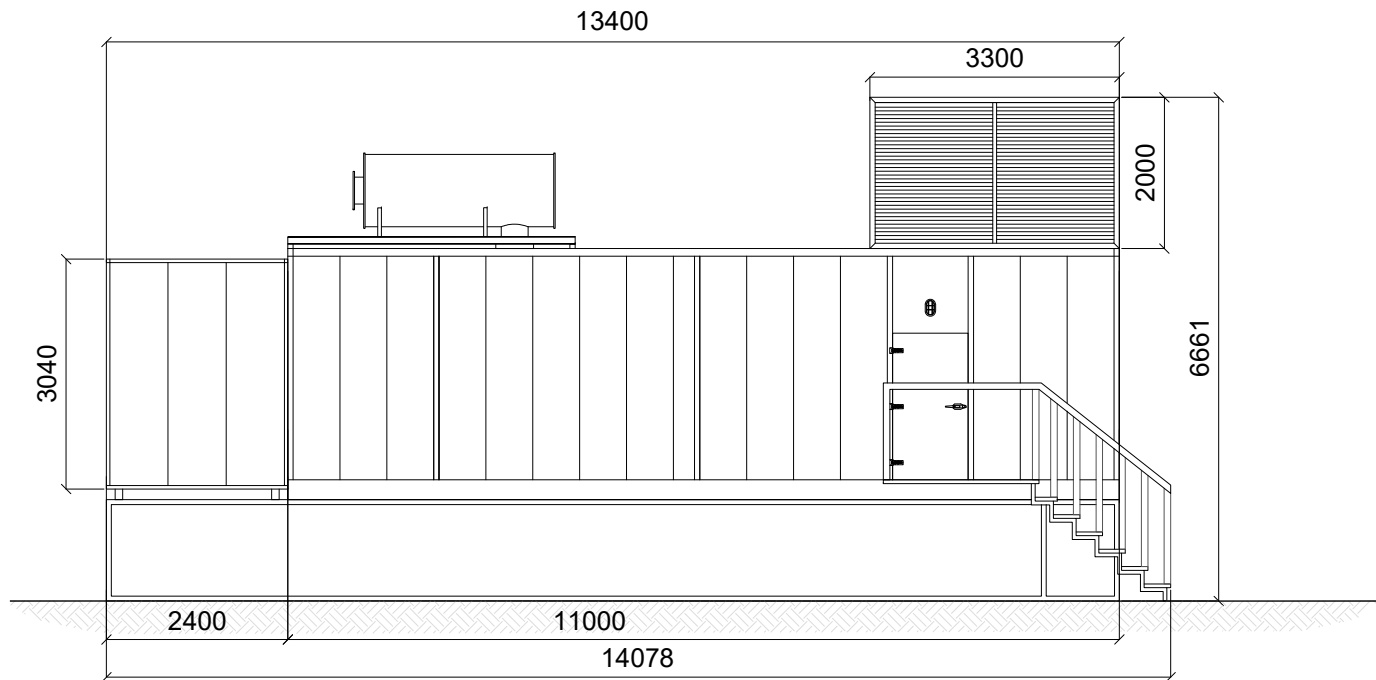


BACK ELEVATION

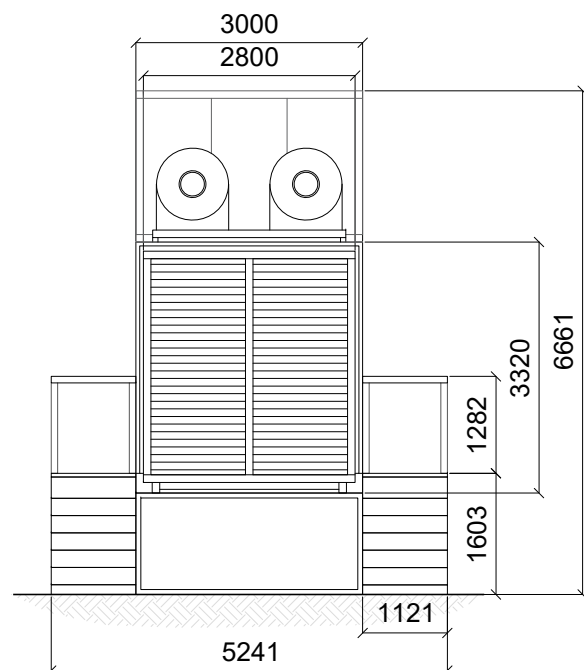

SIDE ELEVATION

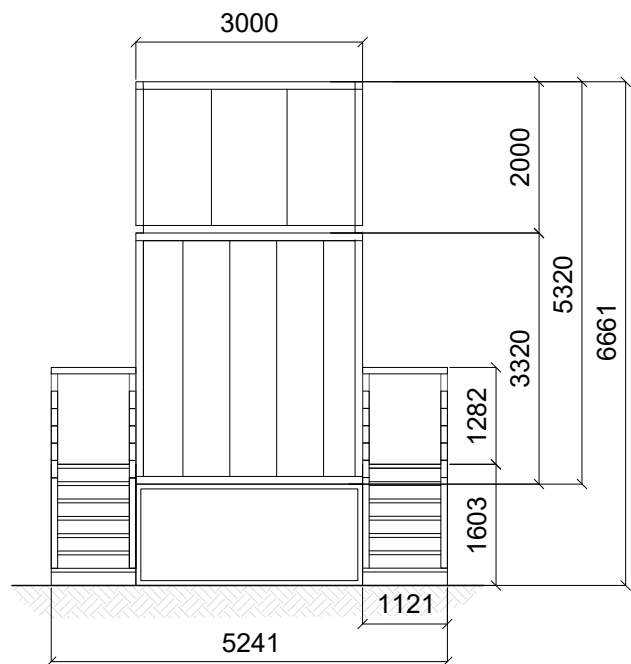

SIDE ELEVATION

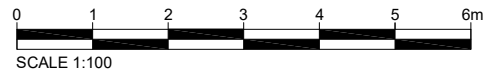

Status:

PLANNING

Project:

SPALDING POWER STATION
SPALDING, LINCOLNSHIRE

Client:

DWD

69 Carter Lane, London, EC4V 5EQ
Tel: 020 7489 0215
info@dwd-lltd.co.uk www.dwd-lltd.co.uk

Designer:

utu

UTU DESIGN LTD
Unit B2, The Courtyard, Severn Drive, Tewkesbury Business Park, GL20 8QD
+44(0) 1854 850019 design@utu.design www.utu.design

Drawing Title:

SPALDING POWER STATION
CONTAINER/GENSET

Drawn:

EW CD

Project Code:

DWDD001- SD01

Drawing Number:

03

Revision: