


REF H16/14703/03

Applicant: Dr Mrs TOWNSEND, Earle House, 9 High Street, SPARADINE

1:10 side elevation (viewed from garden side)

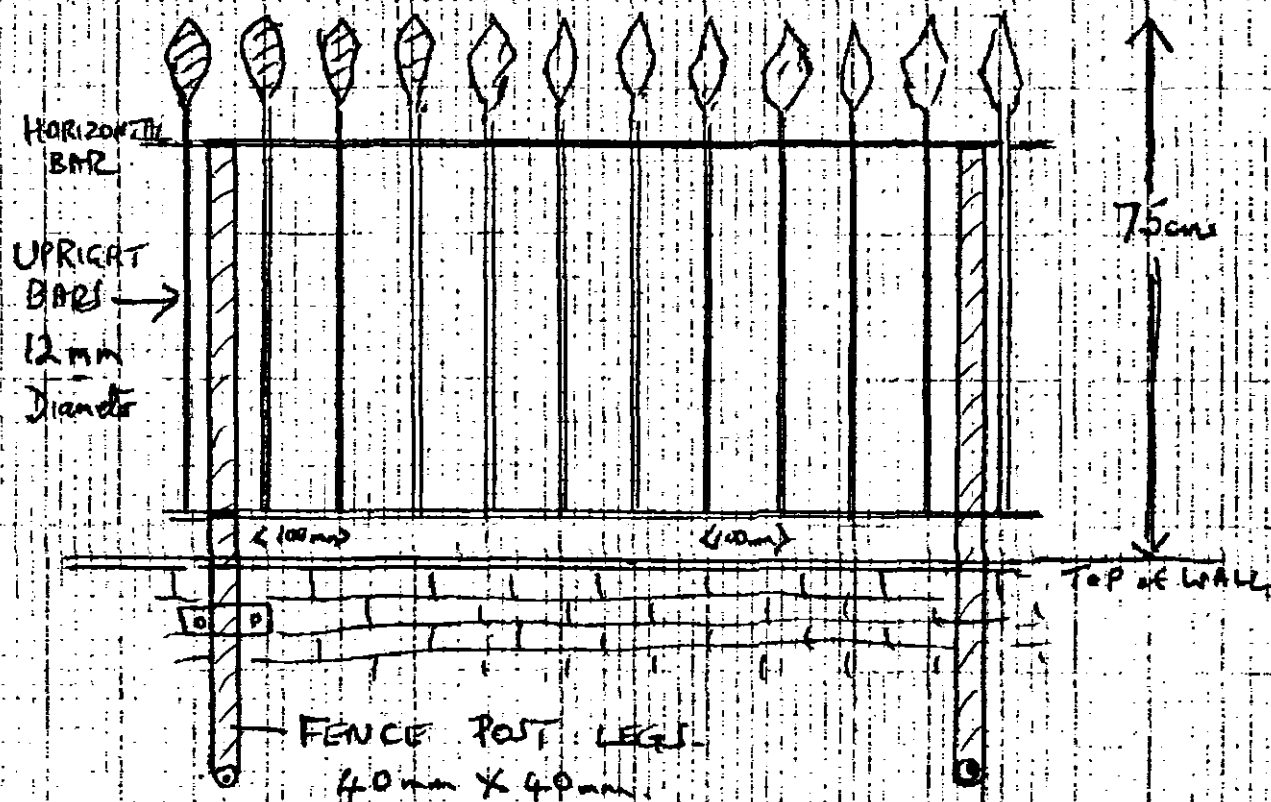

UPRIGHT BARS HOLDING ARROWHEADS 12mm diameter

HORIZONTAL BARS 25mm x 5mm

FENCE POST LEGS 40mm x 40mm

Paint colour Hammerite Metal Dark Green
(The same as all exterior fencing and back gate)

DETERMINED
PLAN

Planned

27 FEB 2004

FIG 0275/04