


Window D

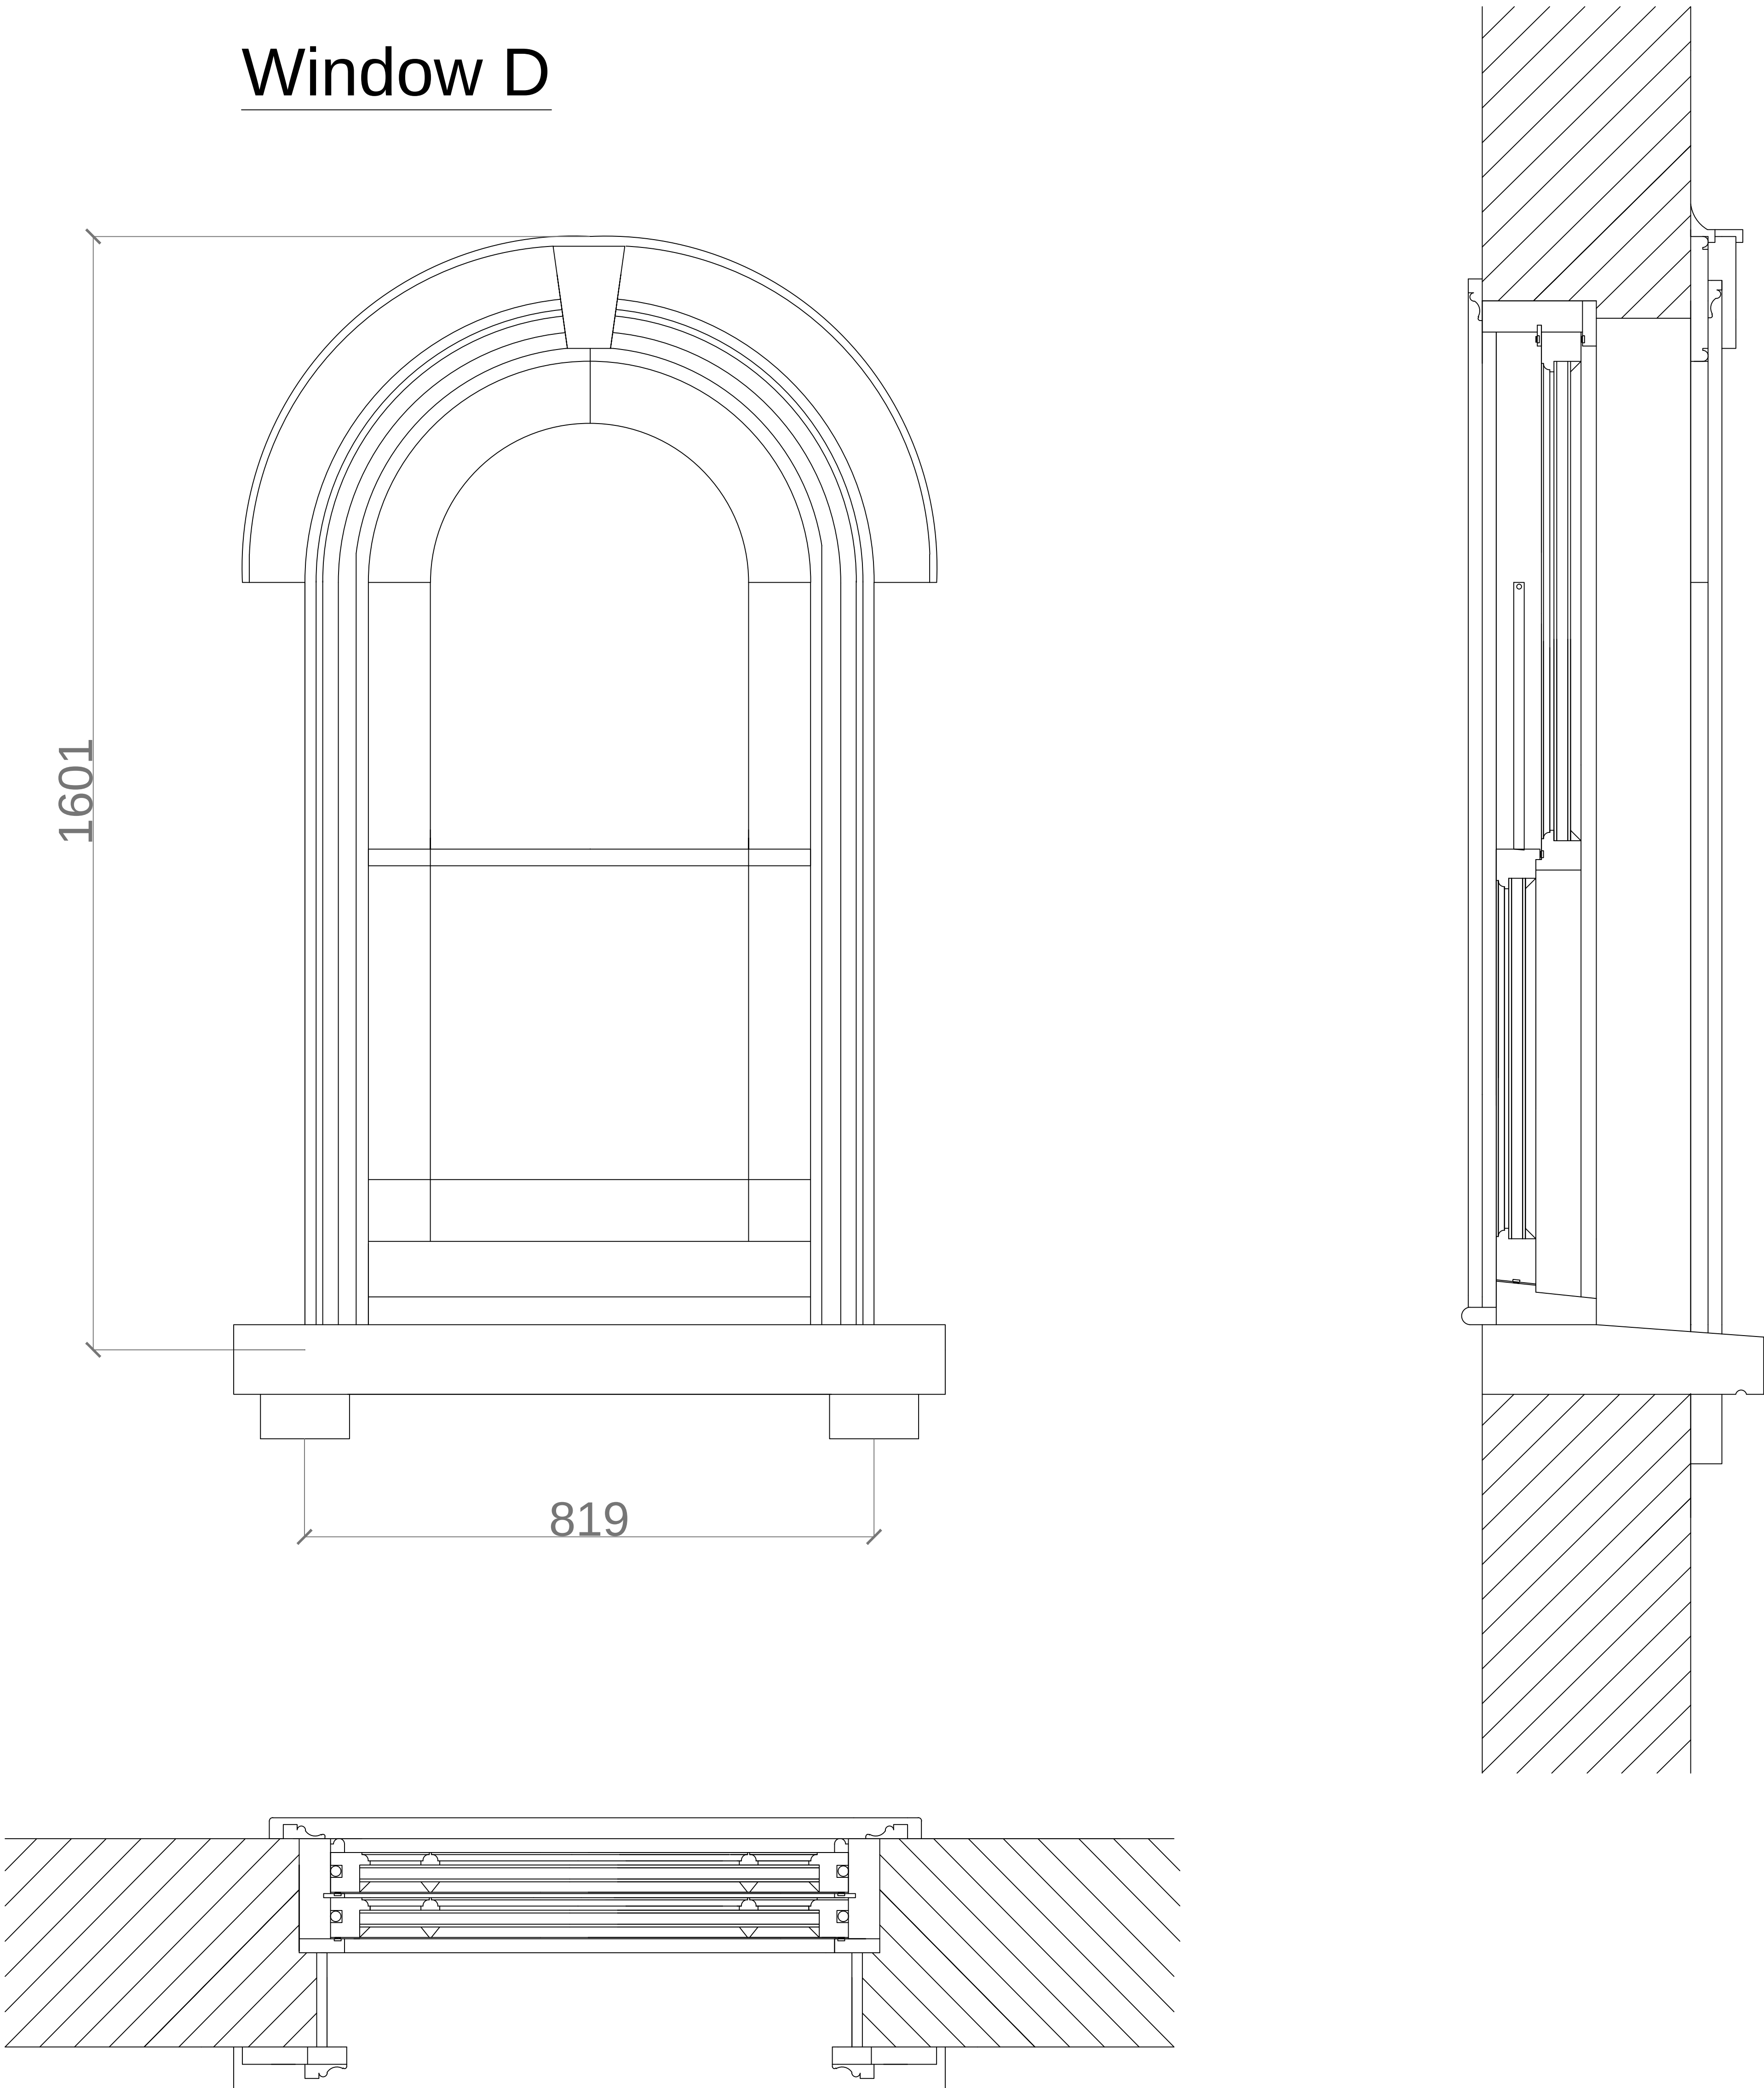

Property: 15 New Road, Spalding  
Drawing Title: Window D Sections  
Scale: 1:5  
Paper Size: A1