


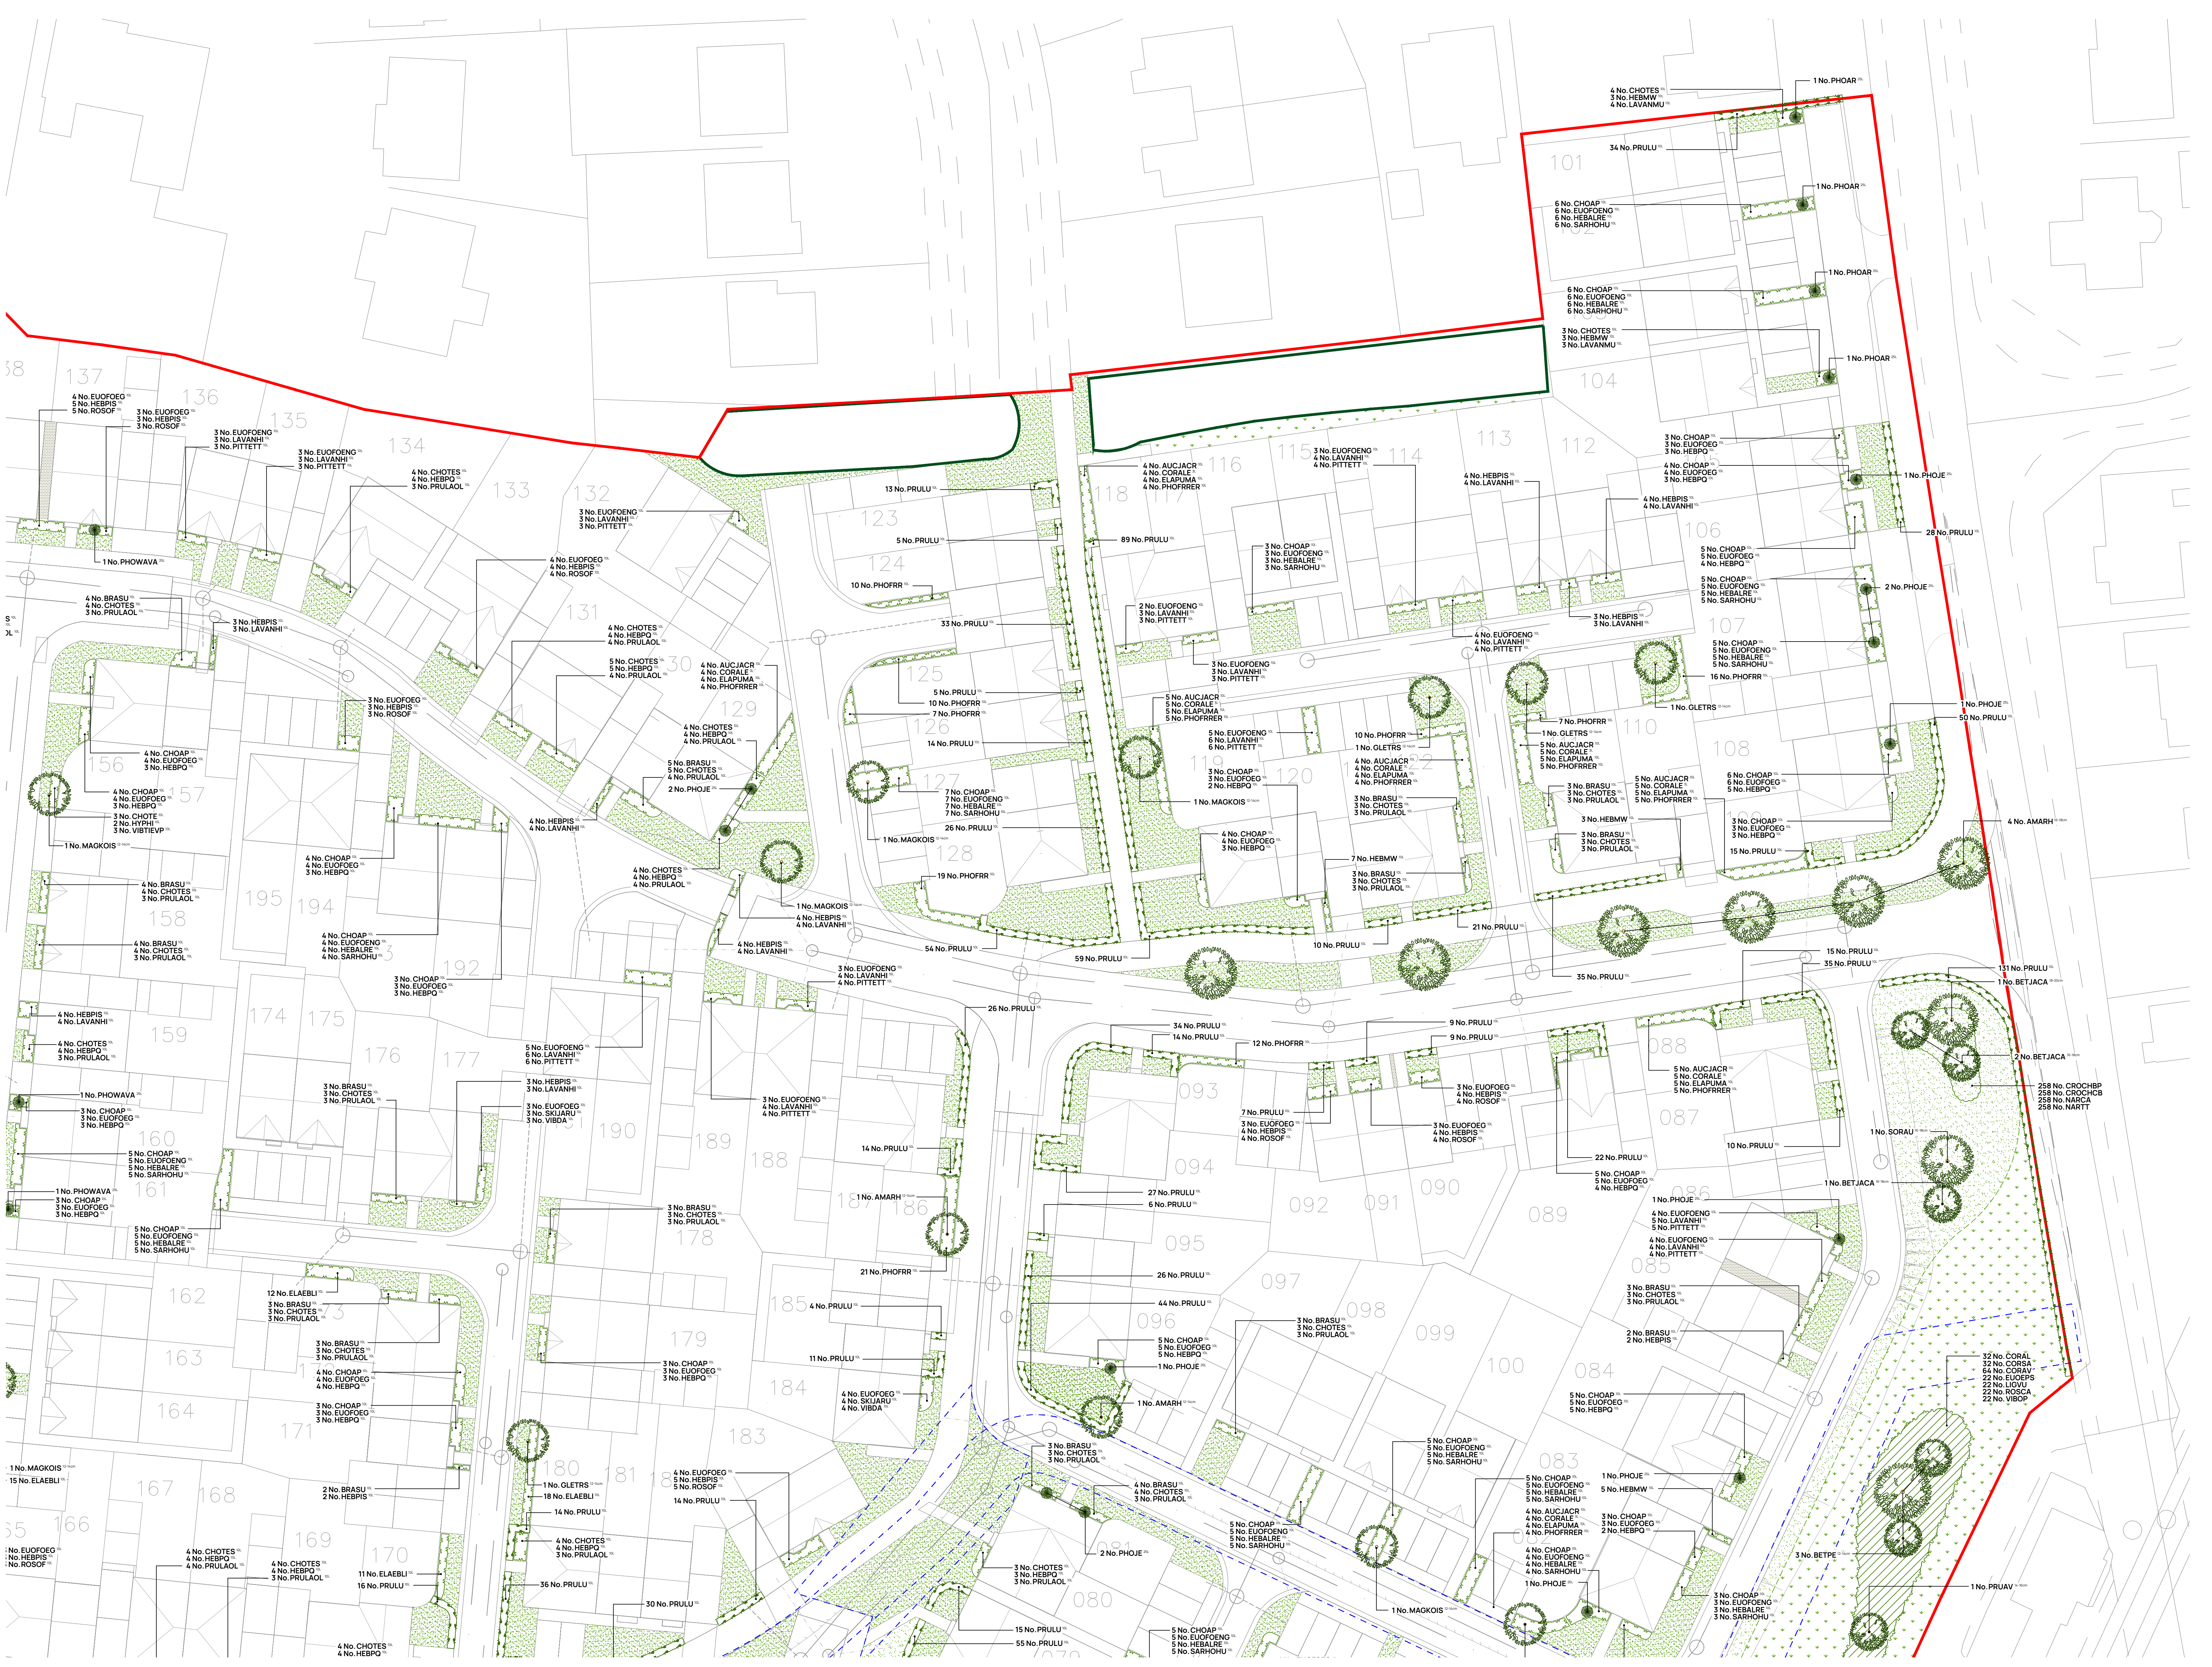

Plant Schedule																
Trees - Plots					Trees - Public Open Space											
Abbr	Species	Supply	Size	Orth	Number	Abbr	Species	Supply	Size	Orth	Number					
AMARI	Amelanchier arborea Robin Hill	H&B RB	350-425cm	12-14cm	5	CANET	Carpinus betulus	H&B RB	350-425cm	12-14cm	3					
GLTBS	Quercus ilex 'Skyline'	H&B RB	350-425cm	12-14cm	6	MALEY	Malus sylvestris	H&B RB	350-425cm	12-14cm	1					
LJULIES	Ligustrum lucidum 'Eccorum Superum'	H&B RB	350-425cm	12-14cm	4	MAGKO	Crataegus laevigata 'Paul's Scarlet'	EH&B RB	425-600cm	14-16cm	2					
MAGKOIS	Magnolia kobus 'Isis'	H&B RB	350-425cm	12-14cm	9	PRULAV	Prunus avium	EH&B RB	425-600cm	14-16cm	15					
					Total: 22	AMARI	Amelanchier arborea Robin Hill	EH&B RB	450-625cm	16-18cm	10					
						BETJACA	Betula utilis jacquemontii	EH&B RB	450-625cm	16-18cm	21					
						LJULIES	Ligustrum lucidum 'Eccorum Superum'	EH&B RB	450-625cm	16-18cm	3					
						LJULIES	Ligustrum lucidum 'Eccorum Superum'	EH&B RB	450-625cm	16-18cm	2					
						LJULIES	Ligustrum lucidum 'Eccorum Superum'	EH&B RB	450-625cm	16-18cm	7					
						PRULAV	Prunus avium	EH&B RB	450-625cm	16-18cm	4					
						SORAU	Sorbus aucuparia	EH&B RB	450-625cm	16-18cm	2					
						TILDO	Tilia cordata	EH&B RB	450-625cm	16-18cm	2					
						BETJACA	Betula utilis jacquemontii	EH&B RB	450-625cm	18-20cm	1					
											Total: 90					
Specimen Shrubs																
Abbr	Species	Pot Size	Height	Habit	Number	Abbr	Species	Pot Size	Height	Habit	Number					
PHOAR	Prunum Amazing Red	25L	100-125cm	Top Crm	12	PHOAR	Prunum Amazing Red	25L	100-125cm	Top Crm	12					
PHOJE	Prunum 'Jester'	25L	100-125cm	Top Crm	16	PHOJE	Prunum 'Jester'	25L	100-125cm	Top Crm	16					
PHOWAVA	Prunum Yellow Wave	25L	100-125cm	Top Crm	13	PHOWAVA	Prunum Yellow Wave	25L	100-125cm	Top Crm	13					
					Total: 39						Total: 39					
Single-Species Hedgerows																
Abbr	Species	Pot Size	Height	Habit	Density	Length	Number	Abbr	Species	Pot Size	Height	Habit	Density	Length	Number	
PRULU	Prunus laurastina	10L	80-100cm	Bushy	0.4Cr	1028.37m	2013	PRULU	Prunus laurastina	10L	80-100cm	Bushy	0.4Cr	1028.37m	2013	
							Total: 2013								Total: 2013	
Shrubs - Plots																
Abbr	Species	Pot Size	Height	Habit	Density	Area	Number	Abbr	Species	Pot Size	Height	Habit	Density	Area	Number	
CORALE	Cornus alba 'Elegantissima'	3L	60-80cm	Branched	0.8Cr	39.78m²	69	CORALE	Cornus alba 'Elegantissima'	3L	60-80cm	Branched	0.8Cr	39.78m²	69	
AUCIACR	Aucuba japonica 'Crotonifolia'	10L	60-80cm	Bushy	0.8Cr	39.78m²	150	AUCIACR	Aucuba japonica 'Crotonifolia'	10L	60-80cm	Bushy	0.8Cr	39.78m²	150	
BRASU	Brachyglottis 'Sunshine'	10L	40-60cm	Bushy	0.7Cr	64.36m²	150	BRASU	Brachyglottis 'Sunshine'	10L	40-60cm	Bushy	0.7Cr	64.36m²	150	
CHOP	Choisya Aztec Pearl	10L	40-60cm	Bushy	0.7Cr	113.34m²	257	CHOP	Choisya Aztec Pearl	10L	40-60cm	Bushy	0.7Cr	113.34m²	257	
CHOTE	Choisya ternata	10L	40-60cm	Bushy	0.8Cr	1.46m²	3	CHOTE	Choisya ternata	10L	40-60cm	Bushy	0.8Cr	1.46m²	3	
CHOTES	Choisya ternata 'Sundance'	10L	40-60cm	Bushy	0.7Cr	111.46m²	259	CHOTES	Choisya ternata 'Sundance'	10L	40-60cm	Bushy	0.7Cr	111.46m²	259	
ELABU	Elaeagnus ebbingei 'Lunlight'	10L	80-100cm	Bushy	0.8Cr	74.43m²	121	ELABU	Elaeagnus ebbingei 'Lunlight'	10L	80-100cm	Bushy	0.8Cr	74.43m²	121	
ELAPUMA	Elaeagnus pungens 'Maculata'	10L	80-100cm	Bushy	0.8Cr	39.78m²	69	ELAPUMA	Elaeagnus pungens 'Maculata'	10L	80-100cm	Bushy	0.8Cr	39.78m²	69	
EUOFEOG	Eucalyptus fortunei 'Emerald n' Gold'	10L	30-40cm	Bushy	0.7Cr	100.39m²	252	EUOFEOG	Eucalyptus fortunei 'Emerald n' Gold'	10L	30-40cm	Bushy	0.7Cr	100.39m²	252	
HEBMW	Hebe 'Mrs Winder'	10L	40-60cm	Bushy	0.7Cr	103.68m²	239	HEBMW	Hebe 'Mrs Winder'	10L	40-60cm	Bushy	0.7Cr	103.68m²	239	
HEBO	Hebe 'Purple Queen'	10L	40-60cm	Bushy	0.7Cr	92.77m²	218	HEBO	Hebe 'Purple Queen'	10L	40-60cm	Bushy	0.7Cr	92.77m²	218	
HEBALRE	Hebe abietans 'Red Edge'	10L	30-40cm	Bushy	0.7Cr	60.32m²	136	HEBALRE	Hebe abietans 'Red Edge'	10L	30-40cm	Bushy	0.7Cr	60.32m²	136	
HEBPS	Hebe argentea 'Silvermound'	10L	30-40cm	Bushy	0.7Cr	11.83m²	169	HEBPS	Hebe argentea 'Silvermound'	10L	30-40cm	Bushy	0.7Cr	11.83m²	169	
HYPH	Hypericum 'Hidcot'	10L	40-60cm	Bushy	0.7Cr	8.93m²	19	HYPH	Hypericum 'Hidcot'	10L	40-60cm	Bushy	0.7Cr	8.93m²	19	
HYPH	Hypericum 'Hidcot'	10L	40-60cm	Bushy	0.8Cr	1.25m²	2	HYPH	Hypericum 'Hidcot'	10L	40-60cm	Bushy	0.8Cr	1.25m²	2	
LAVANNU	Lavandula angustifolia 'Hidcot'	10L	30-40cm	Bushy	0.7Cr	59.29m²	140	LAVANNU	Lavandula angustifolia 'Hidcot'	10L	30-40cm	Bushy	0.7Cr	59.29m²	140	
LAVANNU	Lavandula angustifolia 'Munstead'	10L	30-40cm	Bushy	0.7Cr	27.54m²	62	LAVANNU	Lavandula angustifolia 'Munstead'	10L	30-40cm	Bushy	0.7Cr	27.54m²	62	
PHOFRR	Phlox 'x Fraseri Red Robin'	10L	80-100cm	Bushy	0.8Cr	39.78m²	69	PHOFRR	Phlox 'x Fraseri Red Robin'	10L	80-100cm	Bushy	0.8Cr	39.78m²	69	
PHOFRR	Phlox 'x Fraseri Red Robin'	10L	80-100cm	Bushy	0.8Cr	39.78m²	69	PHOFRR	Phlox 'x Fraseri Red Robin'	10L	80-100cm	Bushy	0.8Cr	39.78m²	69	
PITTTT	Philadelphus 'Tom Thumb'	10L	30-40cm	Bushy	0.7Cr	38.29m²	91	PITTTT	Philadelphus 'Tom Thumb'	10L	30-40cm	Bushy	0.7Cr	38.29m²	91	
PRULAL	Prunus laurocerasus 'Otto Luyken'	10L	60-80cm	Bushy	0.7Cr	76.97m²	184	PRULAL	Prunus laurocerasus 'Otto Luyken'	10L	60-80cm	Bushy	0.7Cr	76.97m²	184	
ROSF	Rosmarinus officinalis	10L	40-60cm	Bushy	0.7Cr	40.83m²	96	ROSF	Rosmarinus officinalis	10L	40-60cm	Bushy	0.7Cr	40.83m²	96	
SARHCHU	Sarcocolla humilis	10L	30-40cm	Bushy	0.7Cr	62.65m²	100	SARHCHU	Sarcocolla humilis	10L	30-40cm	Bushy	0.7Cr	62.65m²	100	
SKUARI	Skimmia japonica 'Rubra'	10L	40-60cm	Bushy	0.7Cr	23.18m²	54	SKUARI	Skimmia japonica 'Rubra'	10L	40-60cm	Bushy	0.7Cr	23.18m²	54	
VIBDA	Viburnum davidi	10L	40-60cm	Bushy	0.7Cr	22.35m²	56	VIBDA	Viburnum davidi	10L	40-60cm	Bushy	0.7Cr	22.35m²	56	
VIBTEP	Viburnum tinus 'Eva Price'	10L	40-60cm	Bushy	0.8Cr	1.46m²	3	VIBTEP	Viburnum tinus 'Eva Price'	10L	40-60cm	Bushy	0.8Cr	1.46m²	3	
						Total: 1467.69m²	Total: 3186								Total: 1467.69m²	Total: 3186
Shrubs - Dogwood Mix																
Abbr	Species	Pot Size	Height	Habit	Density	Area	Number	Abbr	Species	Pot Size	Height	Habit	Density	Area	Number	
CORALE	Cornus alba 'Elegantissima'	3L	60-80cm	Branched	0.8Cr	62.56m²	100	CORALE	Cornus alba 'Elegantissima'	3L	60-80cm	Branched	0.8Cr	62.56m²	100	
CORALX	Cornus alba 'Kesselring'	3L	60-80cm	Branched	0.8Cr	62.56m²	100	CORALX	Cornus alba 'Kesselring'	3L	60-80cm	Branched	0.8Cr	62.56m²	100	
CORSAW	Cornus sanguinea 'Winter Beauty'	3L	60-80cm	Branched	0.8Cr	62.56m²	100	CORSAW	Cornus sanguinea 'Winter Beauty'	3L	60-80cm	Branched	0.8Cr	62.56m²	100	
CORBT	Cornus stolonifera 'Favensee'	3L	60-80cm	Branched	0.8Cr	62.56m²	100	CORBT	Cornus stolonifera 'Favensee'	3L	60-80cm	Branched	0.8Cr	62.56m²	100	
						Total: 250.24m²	Total: 400								Total: 250.24m²	Total: 400
Shrubs & Grasses - POS																
Abbr	Species	Pot Size	Height	Habit	Density	Area	Number	Abbr	Species	Pot Size	Height	Habit	Density	Area	Number	
CHOP	Choisya Aztec Pearl	3L	30-40cm	Bushy	0.6Cr	8.79m²	27	CHOP	Choisya Aztec Pearl	3L	30-40cm	Bushy	0.6Cr	8.79m²	27	
CHOSUNA	Choisya ternata 'Sundance'	3L	20-30cm	Bushy	0.6Cr	15.83m²	46	CHOSUNA	Choisya ternata 'Sundance'	3L	20-30cm	Bushy	0.6Cr	15.83m²	46	
LAVANNU	Lavandula angustifolia 'Hidcot'	3L	20-30cm	Bushy	0.6Cr	6.6m²	21	LAVANNU	Lavandula angustifolia 'Hidcot'	3L	20-30cm	Bushy	0.6Cr	6.6m²	21	
LAVANNU	Lavandula angustifolia 'Munstead'	3L	20-30cm	Bushy	0.6Cr	12.66m²	37	LAVANNU	Lavandula angustifolia 'Munstead'	3L	20-30cm	Bushy	0.6Cr	12.66m²	37	
MESIML	Miscanthus sinensis 'Morning Light'	3L	Full Pot	0.6Cr	6.6m²	21	MESIML	Miscanthus sinensis 'Morning Light'	3L	Full Pot	0.6Cr	6.6m²	21			
PEWU	Pennisetum vittatum	3L	Full Pot	0.6Cr	13.18m²	39	PEWU	Pennisetum vittatum	3L	Full Pot	0.6Cr	13.18m²	39			
ROSF	Rosmarinus officinalis	3L	20-30cm	Bushy	0.6Cr	9.5m²	28	ROSF	Rosmarinus officinalis	3L	20-30cm	Bushy	0.6Cr	9.5m²	28	
STIGI	Stipa gigantea	3L	20-30cm	Full Pot	0.6Cr	8.79m²	27	STIGI	Stipa gigantea	3L	20-30cm	Full Pot	0.6Cr	8.79m²	27	
STITE	Stipa tenuissima	3L	Full Pot	0.6Cr	15.83m²	46	STITE	Stipa tenuissima	3L	Full Pot	0.6Cr	15.83m²	46			
THYVU	Thymus vulgaris	3L	Full Pot	0.6Cr	9.5m²	28	THYVU	Thymus vulgaris	3L	Full Pot	0.6Cr	9.5m²	28			
						Total: 107.28m²	Total: 320								Total: 107.28m²	Total: 320
Native Hedgerow - Species-Rich (Transplants)																
Abbr	Species	Supply	Height	Mix %	Density	Area	Number	Abbr	Species	Supply	Height	Mix %	Density	Area	Number	
CORSA	Cornus sanguinea	11-1 3 Bks	60-80cm	0.3Cr Double Staggered at 0.5m offset	10%	16.25m	109	CORSA	Cornus sanguinea	11-1 3 Bks	60-80cm	0.3Cr Double Staggered at 0.5m offset	10%	16.25m	109	
CRAMON	Crataegus monogyna	11-1 3 Bks	60-80cm	0.3Cr Double Staggered at 0.5m offset	55%	56.86m	380	CRAMON	Crataegus monogyna	11-1 3 Bks	60-80cm	0.3Cr Double Staggered at 0.5m offset	55%	56.86m	380	
EUOEPS	Eucalyptus europaea	11-1 3 Bks	60-80cm	0.3Cr Double Staggered at 0.5m offset	10%	16.25m	109	EUOEPS	Eucalyptus europaea	11-1 3 Bks	60-80cm	0.3Cr Double Staggered at 0.5m offset	10%	16.25m	109	
LEAG	Leucodendron	2L 3 Bks	40-60cm	0.3Cr Double Staggered at 0.5m offset	15%	24.37m	163	LEAG	Leucodendron	2L 3 Bks	40-60cm	0.3Cr Double Staggered at 0.5m offset	15%	24.37m	163	
LJULI	Ligustrum vulgare	11-1 3 Bks	60-80cm	0.3Cr Double Staggered at 0.5m offset	15%	24.37m	163	LJULI	Ligustrum vulgare	11-1 3 Bks	60-80cm	0.3Cr Double Staggered at 0.5m offset	15%	24.37m	163	
ROSCA	Rosa canina	11-1 3 Bks	60-80cm	0.3Cr Double Staggered at 0.5m offset	5%	6.10m	55	ROSCA	Rosa canina	11-1 3 Bks	60-80cm	0.3Cr Double Staggered at 0.5m offset	5%	6.10m	55	
VIBOP	Viburnum opulus	11-1 3 Bks	60-80cm	0.3Cr Double Staggered at 0.5m offset	10%	16.25m	109	VIBOP	Viburnum opulus	11-1 3 Bks	60-80cm	0.3Cr Double Staggered at 0.5m offset	10%	16.25m	109	
						Total: 162.47m	Total: 1088								Total: 162.47m	Total: 1088
Native Scrub - Species-Rich																
Abbr	Species	Supply	Height	Mix %	Density	Area	Number	Abbr	Species	Supply	Height	Mix %	Density	Area	Number	
CORAL	Cornus alba	11-1 3 Bks	60-80cm	15%	1m²	211.35m²	207	CORAL	Cornus alba	11-1 3 Bks	60-80cm	15%	1m²	211.35m²	207	
CORSA	Cornus sanguinea	11-1 3 Bks BR	60-80cm	15%	1m²	211.35m²	207	CORSA	Cornus sanguinea	11-1 3 Bks BR	60-80cm	15%	1m²	211.35m²	207	
CORAV	Corylus avellana	11-1 3 Bks BR	60-80cm	30%	1m²	422.69m²	428	CORAV	Corylus avellana	11-1 3 Bks BR	60-80cm	30%	1m²	422.69m²	428	
EUOEPS	Eucalyptus europaea	11-1 3 Bks BR	60-80cm	10%	1m²	140.89m²	147	EUOEPS	Eucalyptus europaea	11-1 3 Bks BR	60-80cm	10%	1m²	140.89m²	147	
LJULI	Ligustrum vulgare	11-1 3 Bks BR	60-80cm	10%	1m²	140.89m²	147	LJULI	Ligustrum vulgare	11-1 3 Bks BR	60-80cm	10%	1m²	140.89m²	147	
ROSCA	Rosa canina	11-1 3 Bks BR	60-80cm	10%	1m²	140.89m²	147	ROSCA	Rosa canina	11-1 3 Bks BR	60-80cm	10%	1m²	140.89m²	147	
VIBOP	Viburnum opulus	11-1 3 Bks BR	60-80cm	10%	1m²	140.89m²	147	VIBOP	Viburnum opulus	11-1 3 Bks BR	60-80cm	10%	1m²	140.89m²	147	
						Total: 1408.95m²	Total: 1450								Total: 1408.95m²	Total: 1450
Marginal / Aquatics																
Abbr	Species	Supply	Density	Mix %	Area	Number	Abbr	Species	Supply	Density	Mix %	Area	Number			
CARAC	Carex acuta	Pug 100cc	10m²	12%	26.75m²	268	CARAC	Carex acuta	Pug 100cc	10m²	12%	26.75m²	268			
ELPAL	Eleocharis palustris	Pug 100cc	10m²	12%	26.75m²	268	ELPAL	Eleocharis palustris	Pug 100cc	10m²	12%	26.75m²	268			
GLYMA	Glyceria maxima	Pug 100cc	10m²	1												