


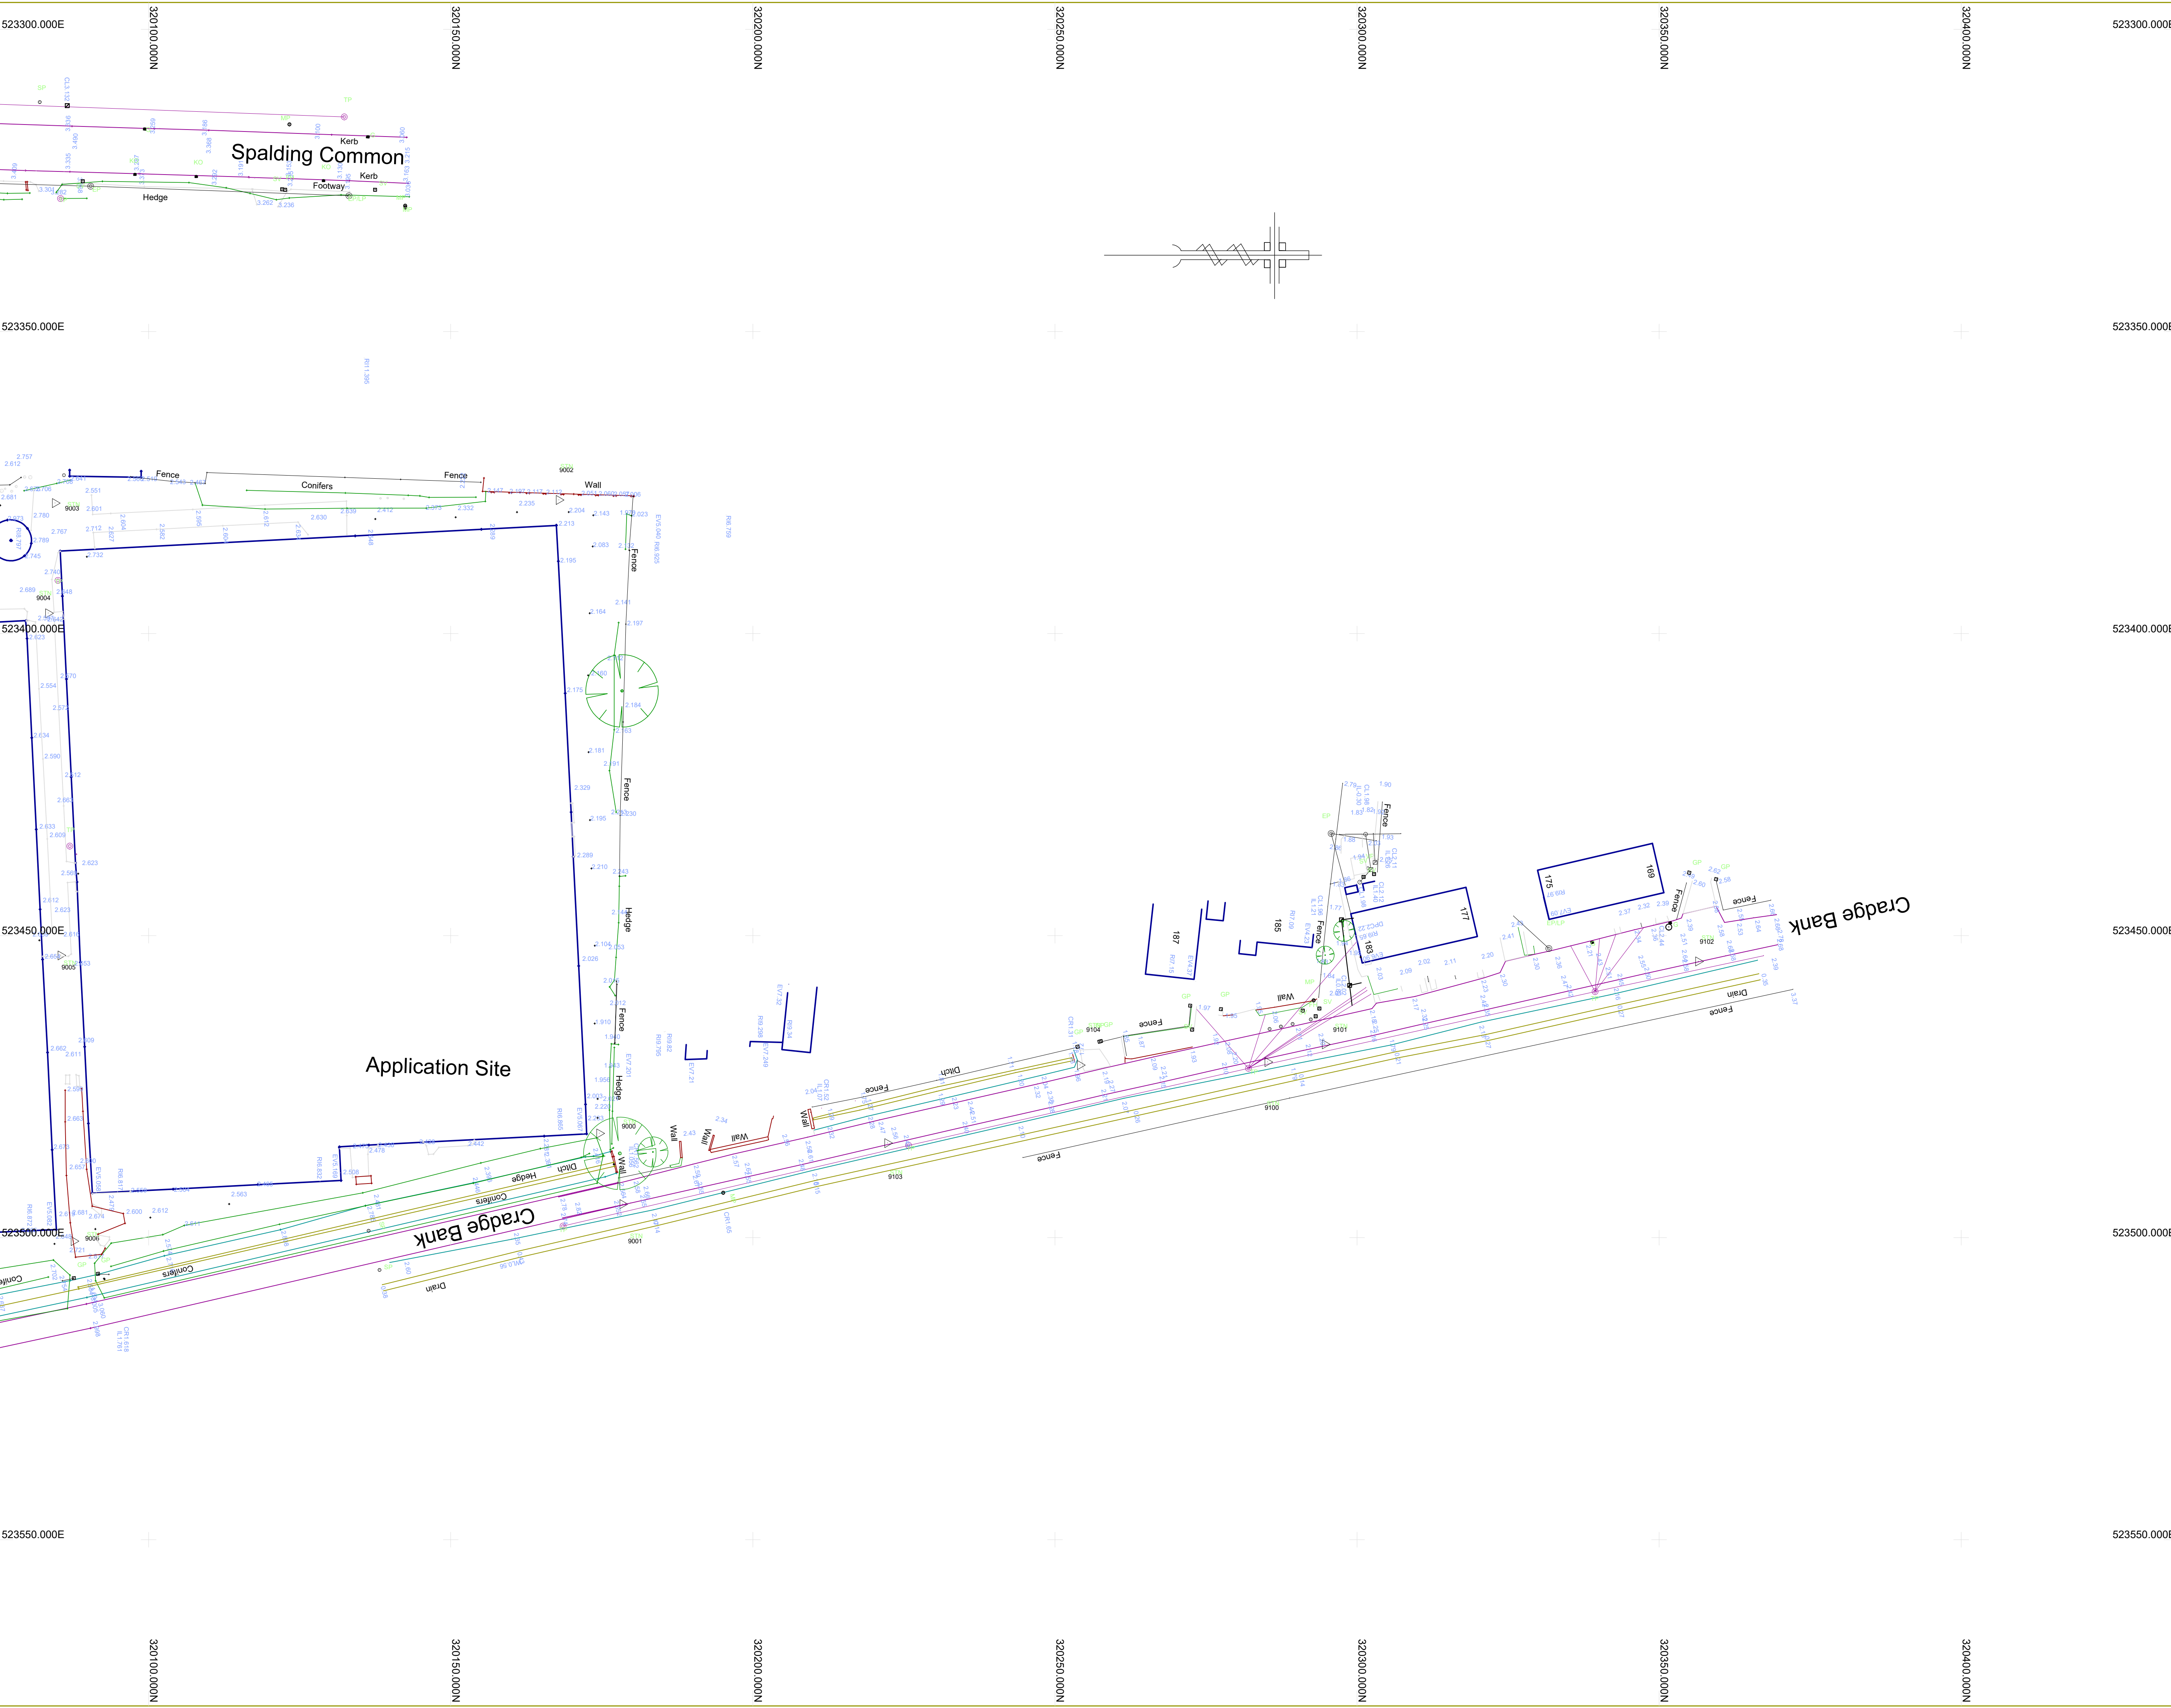

| KEY:            |                       |                   |
|-----------------|-----------------------|-------------------|
|                 | BUILDING              |                   |
|                 | FENCE                 |                   |
|                 | HEDGE                 |                   |
|                 | CHANNEL               |                   |
|                 | WALL                  |                   |
|                 | BANK EDGE             |                   |
|                 | STORM DRAINAGE        |                   |
|                 | FOUL DRAINAGE         |                   |
|                 | CHANGE OF SURFACE     |                   |
|                 | OVERHEAD ELECTRIC     |                   |
|                 | OVERHEAD TELEPHONE    |                   |
| CONTROL STATION |                       |                   |
|                 | B BOLLARD             | RE ROD EYE        |
|                 | BIN                   | RI RIDGE          |
|                 | BT BRITISH TELECOM    | SP SIGN POST      |
|                 | CR PIPE CROWN         | STAY STAY         |
|                 | CTV CABLE TELEVISION  | SV STOP VALVE     |
|                 | EA EARTH              | TBM BENCH MARK    |
|                 | EL ELECTRIC BOX       | TH THRESHOLD      |
|                 | EP ELECTRIC POLE      | TL TRAFFIC LIGHT  |
|                 | EV EAVES              | TP TELEGRAPH POLE |
|                 | FH FIRE HYDRANT       | TS TRAFFIC SIGNAL |
|                 | G GULLY               | VC VENT COLUMN    |
|                 | GA GAS VALVE          | VP VENT PIPE      |
|                 | IC INSPECTION CHAMBER | WM WATER LEVEL    |
|                 | IL INVERT LEVEL       | WL WATER LEVEL    |
|                 | KO KERB OFFSET        | WT WATER METER    |
|                 | LH LAMP HOLE          | WT WALL TOP       |
|                 | LP LAMP POST          |                   |
|                 | MP MARKER POST        |                   |
|                 | PB POST BOX           |                   |

- NOTES:
- Survey plotted to OS National Grid.
  - All levels related to OS Datum.
  - GPS/GLOPASS ETR589 observations transformed to OSGB36 using OSTN02 Transformation.
  - ETRS89 ellipsoid heights converted to heights above mean sea level using National Geoid Model OSGM02.

Initial Survey Date: 27 FEB 2016

| CONTROL STATIONS |            |            |        |
|------------------|------------|------------|--------|
| Stn              | Eastings   | Northings  | Height |
| 9001             | 523494.447 | 320178.443 | 2.595  |
| 9100             | 523470.931 | 320285.191 | 2.096  |
| 9101             | 523467.998 | 320294.691 | 2.170  |
| 9102             | 523454.274 | 320356.480 | 2.599  |
| 9103             | 523484.350 | 320222.264 | 2.462  |
| 9104             | 523471.430 | 320254.162 | 2.022  |
|                  |            |            |        |
|                  |            |            |        |
| Rev | Amendments | Date |
|-----|------------|------|
|     |            |      |
|     |            |      |
Client: SEAGATE HOMES

Project Title: SPALDING COMMON  
SPALDING  
LINCOLNSHIRE

Drawing Title: OGL SURVEY

|                                         |                   |
|-----------------------------------------|-------------------|
| Scale: 1:500                            | Date: 11 DEC 2020 |
| Drawing No: AS2129/2                    | Rev: A1           |
| E.A.D. Title: RD CSPALDING2728010102165 |                   |
| Drawn By: D.J.SMITH                     |                   |

AXIS SURVEYS LTD.  
CHARTERED LAND SURVEYORS

10 SYCAMORE DRIVE, LOUTH, LINCOLNSHIRE, LN11 8RT. TEL: (01507) 606397  
www.axisurveys.co.uk office@axisurveys.co.uk FAX: (01507) 354050  
©AXIS SURVEYS LTD.