



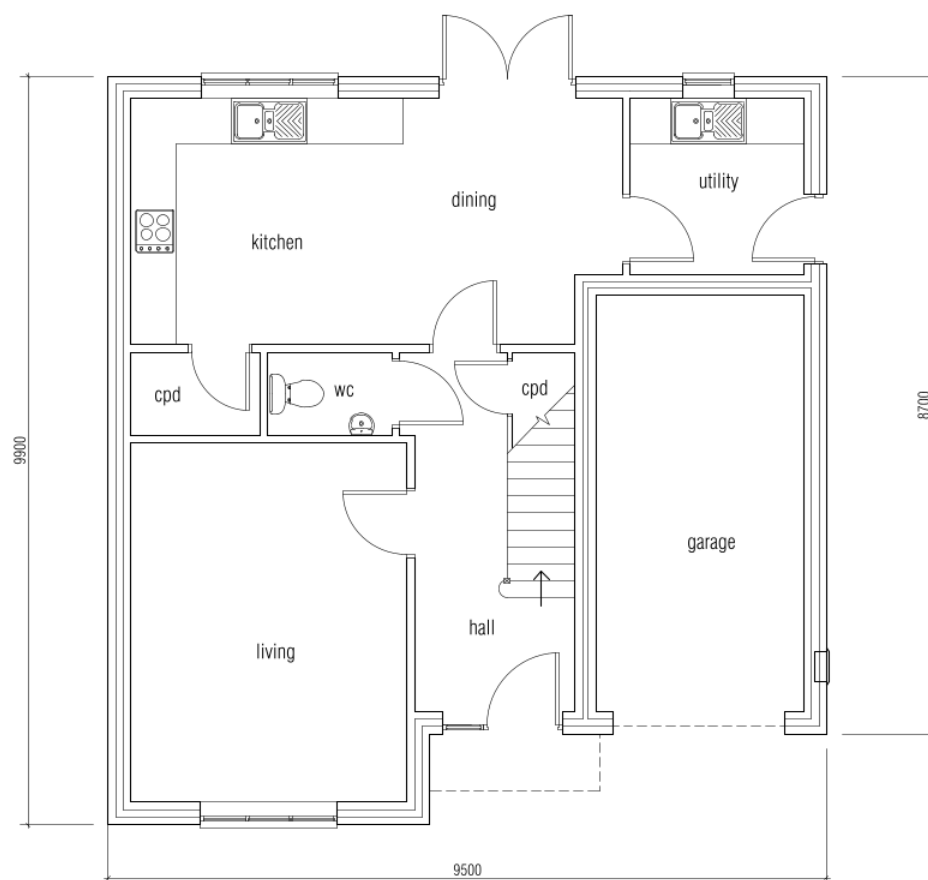

Ground Floor Layout

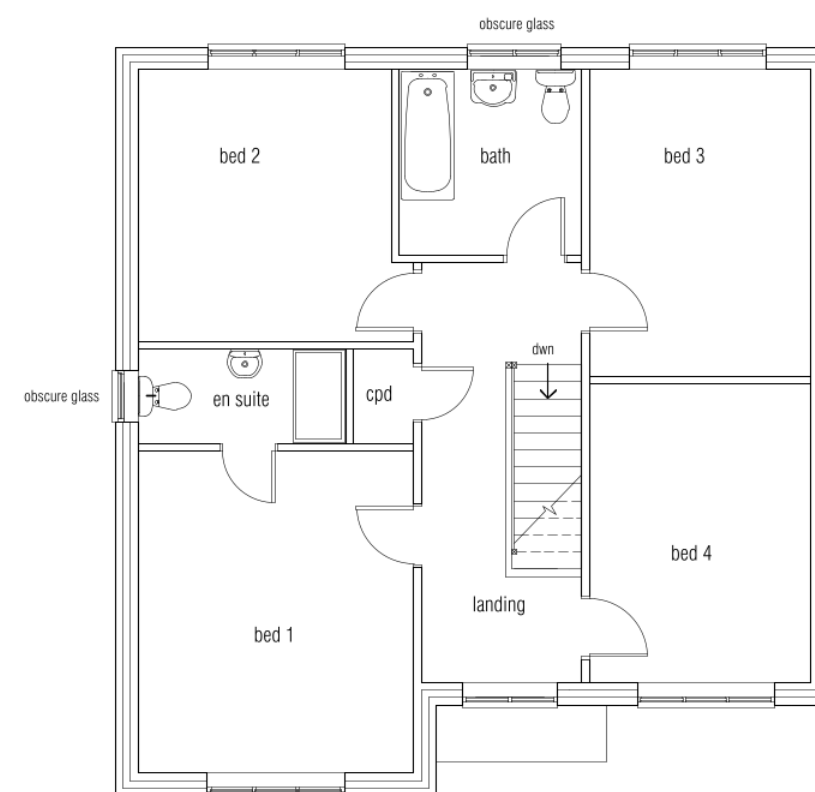

First Floor Layout



Rev A - may 24 - handed design to plot 1