


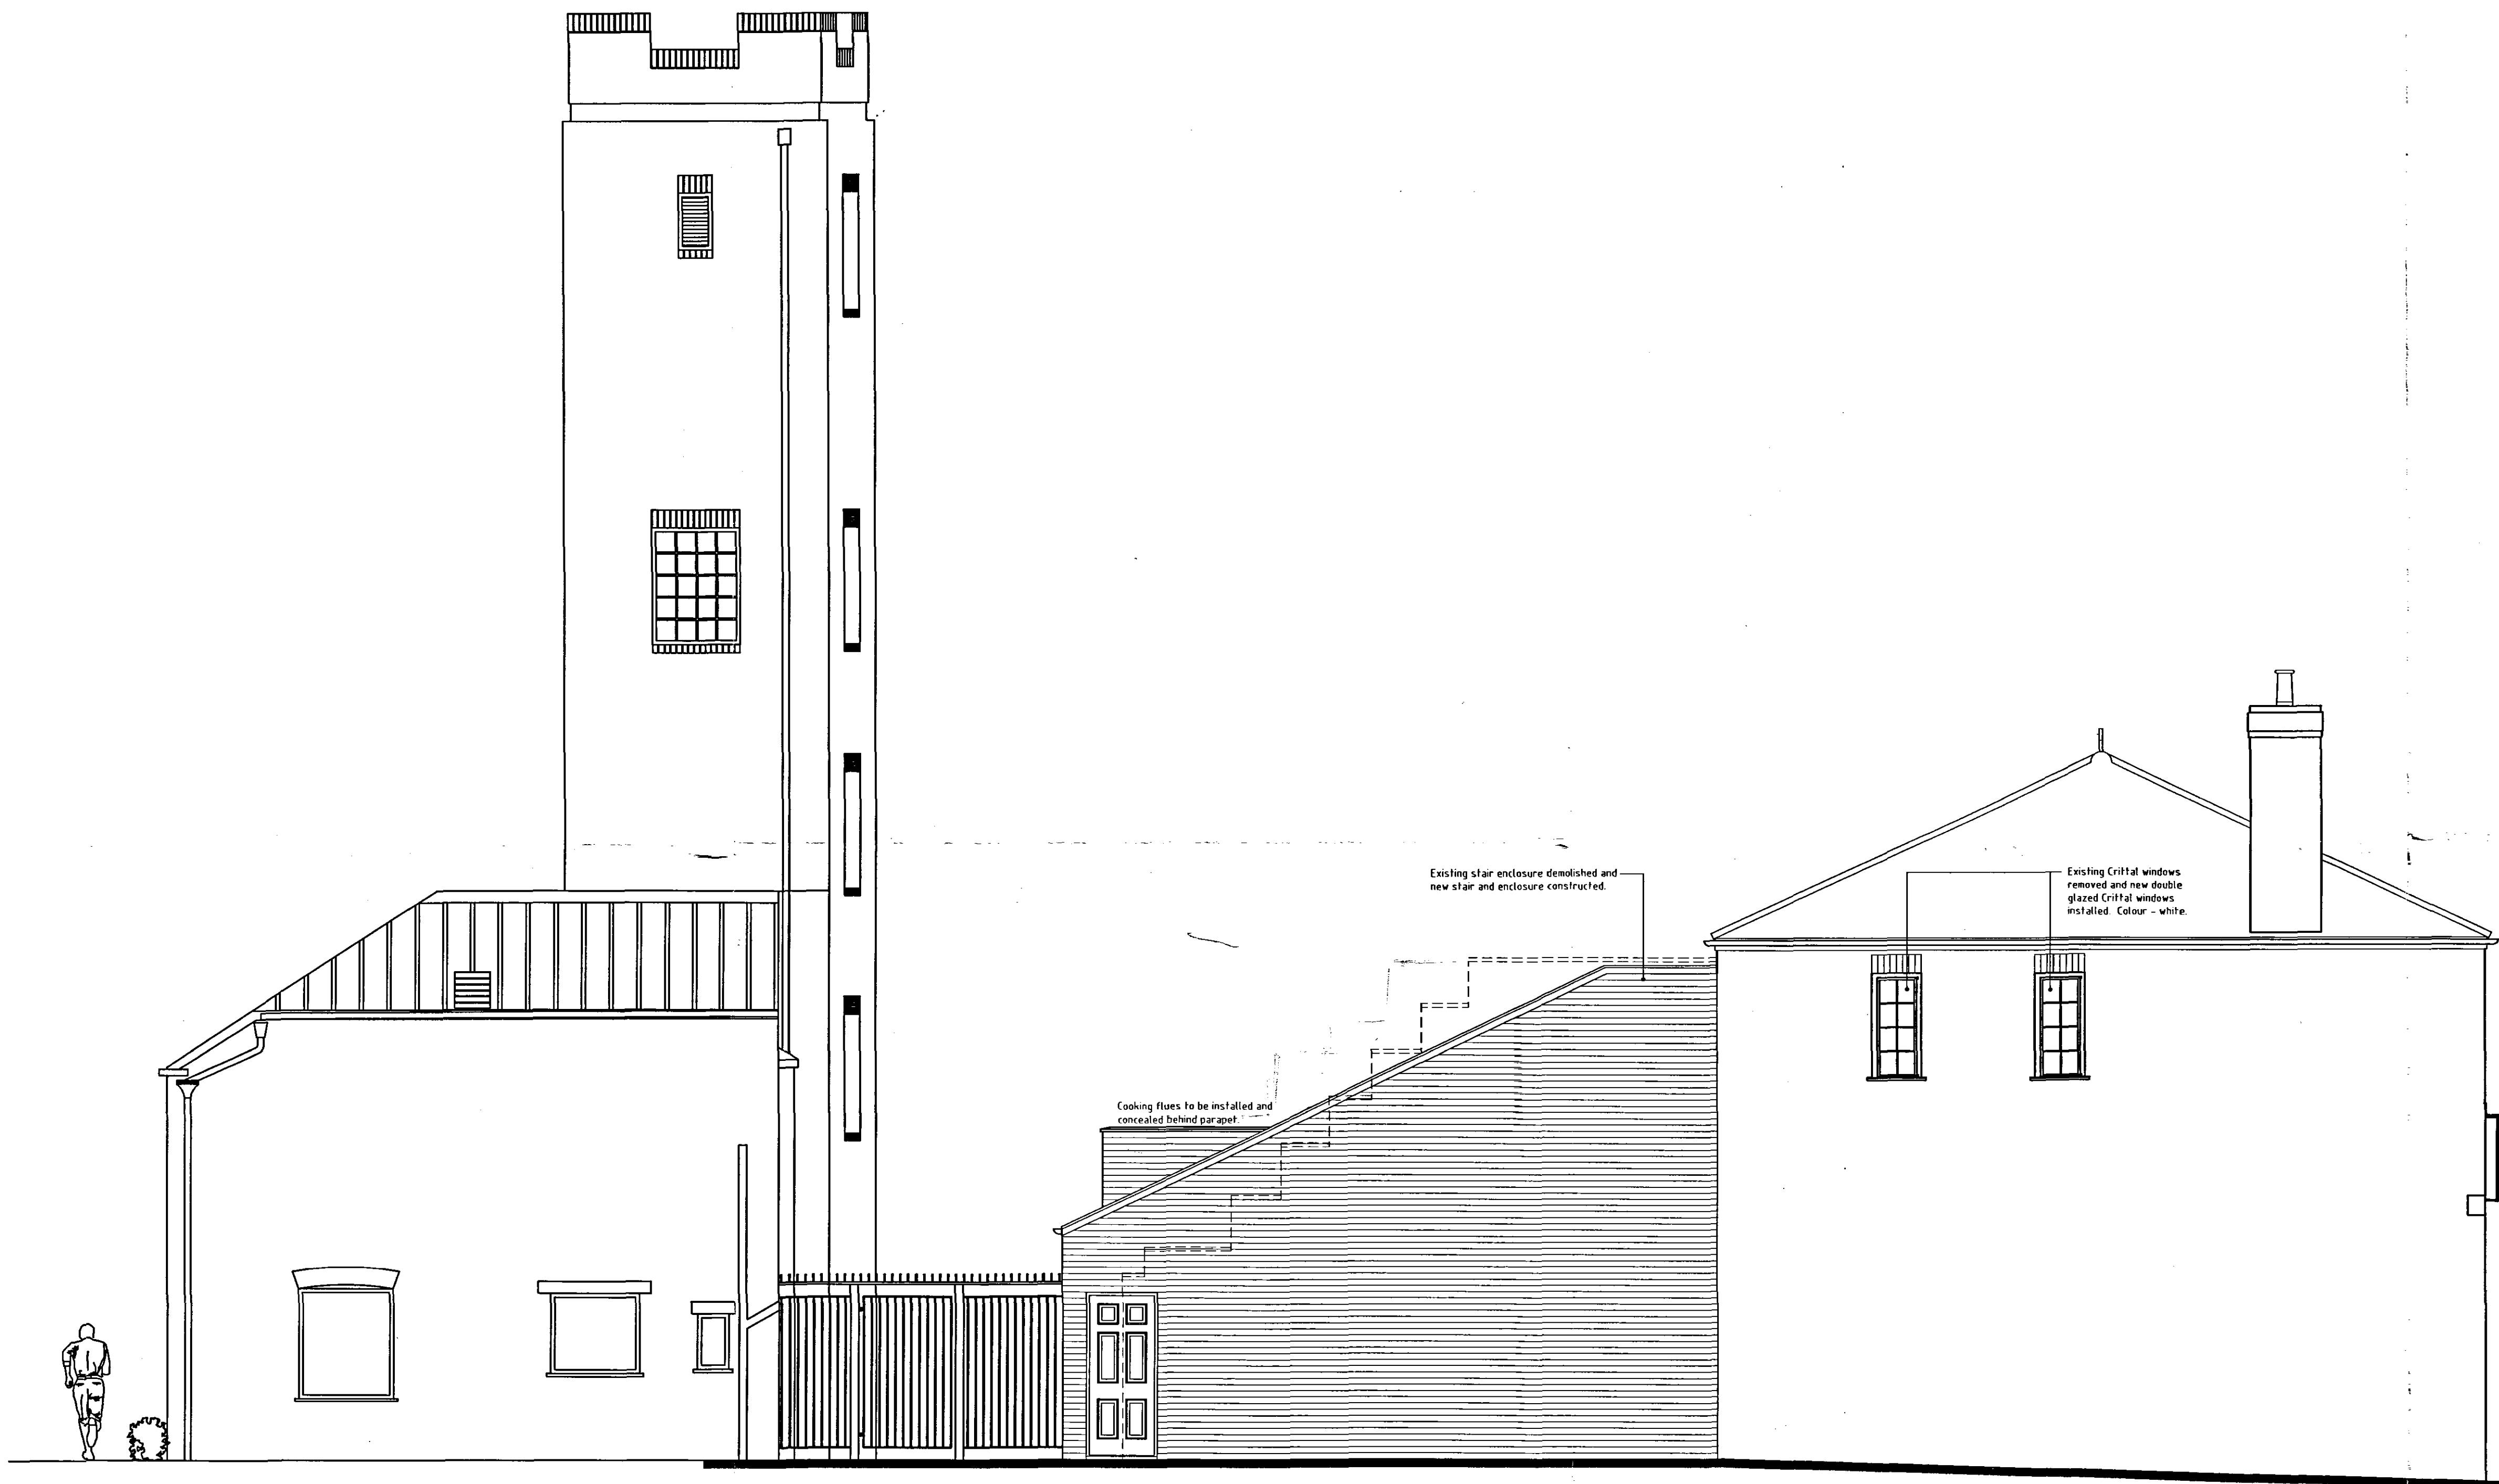

Side Elevation  
Scale 1:50.

DO NOT SCALE THIS DRAWING. THE CONTRACTOR IS DEEMED TO HAVE CHECKED ALL DIMENSIONS ON SITE AND REPORT ANY DISCREPANCIES TO OGLESBY & LIMB LTD.  
THE CONTENTS OF THIS DRAWING ARE COVERED BY COPYRIGHT AND REMAIN THE PROPERTY OF OGLESBY & LIMB LTD. WRITTEN APPROVAL MUST BE OBTAINED FROM OGLESBY & LIMB LTD PRIOR TO DUPLICATION OR REPRODUCTION OF THIS DRAWING OR ITS CONTENTS.  
ANY DIMENSIONS NOT SHOWN ARE TO BE CHECKED AND AGREED WITH OGLESBY & LIMB LTD.

|      |                           |          |     |
|------|---------------------------|----------|-----|
| A.   | Addition of parapet wall. | 09/04/08 | CDA |
| Rev. | Information.              | Date.    | By. |

Oglesby & Limb Ltd

Chartered Architects  
and Building Surveyors

67 London Road  
Newark, Notts  
NG24 1RZ

Tel: 01636 702010  
Fax: 01636 703740  
e-mail: design@o-l-ltd.co.uk



Client:

Ark Properties Ltd.

Project:

Proposed Conversion of Former  
Fire Station at Westlode Street /  
Double Street, Spalding.

Drawing Title:

Proposed Side Elevation.

10 APR 2008  
Ref: 0284/08

Ref. A1

|           |           |             |         |
|-----------|-----------|-------------|---------|
| Date:     | Feb 2008. | Scale:      | 1 : 50. |
| Drawn by: | CDA.      | Checked by: | AJO.    |

|                 |      |
|-----------------|------|
| Drawing Number: | Rev: |
| A0753 - 15      | A    |