


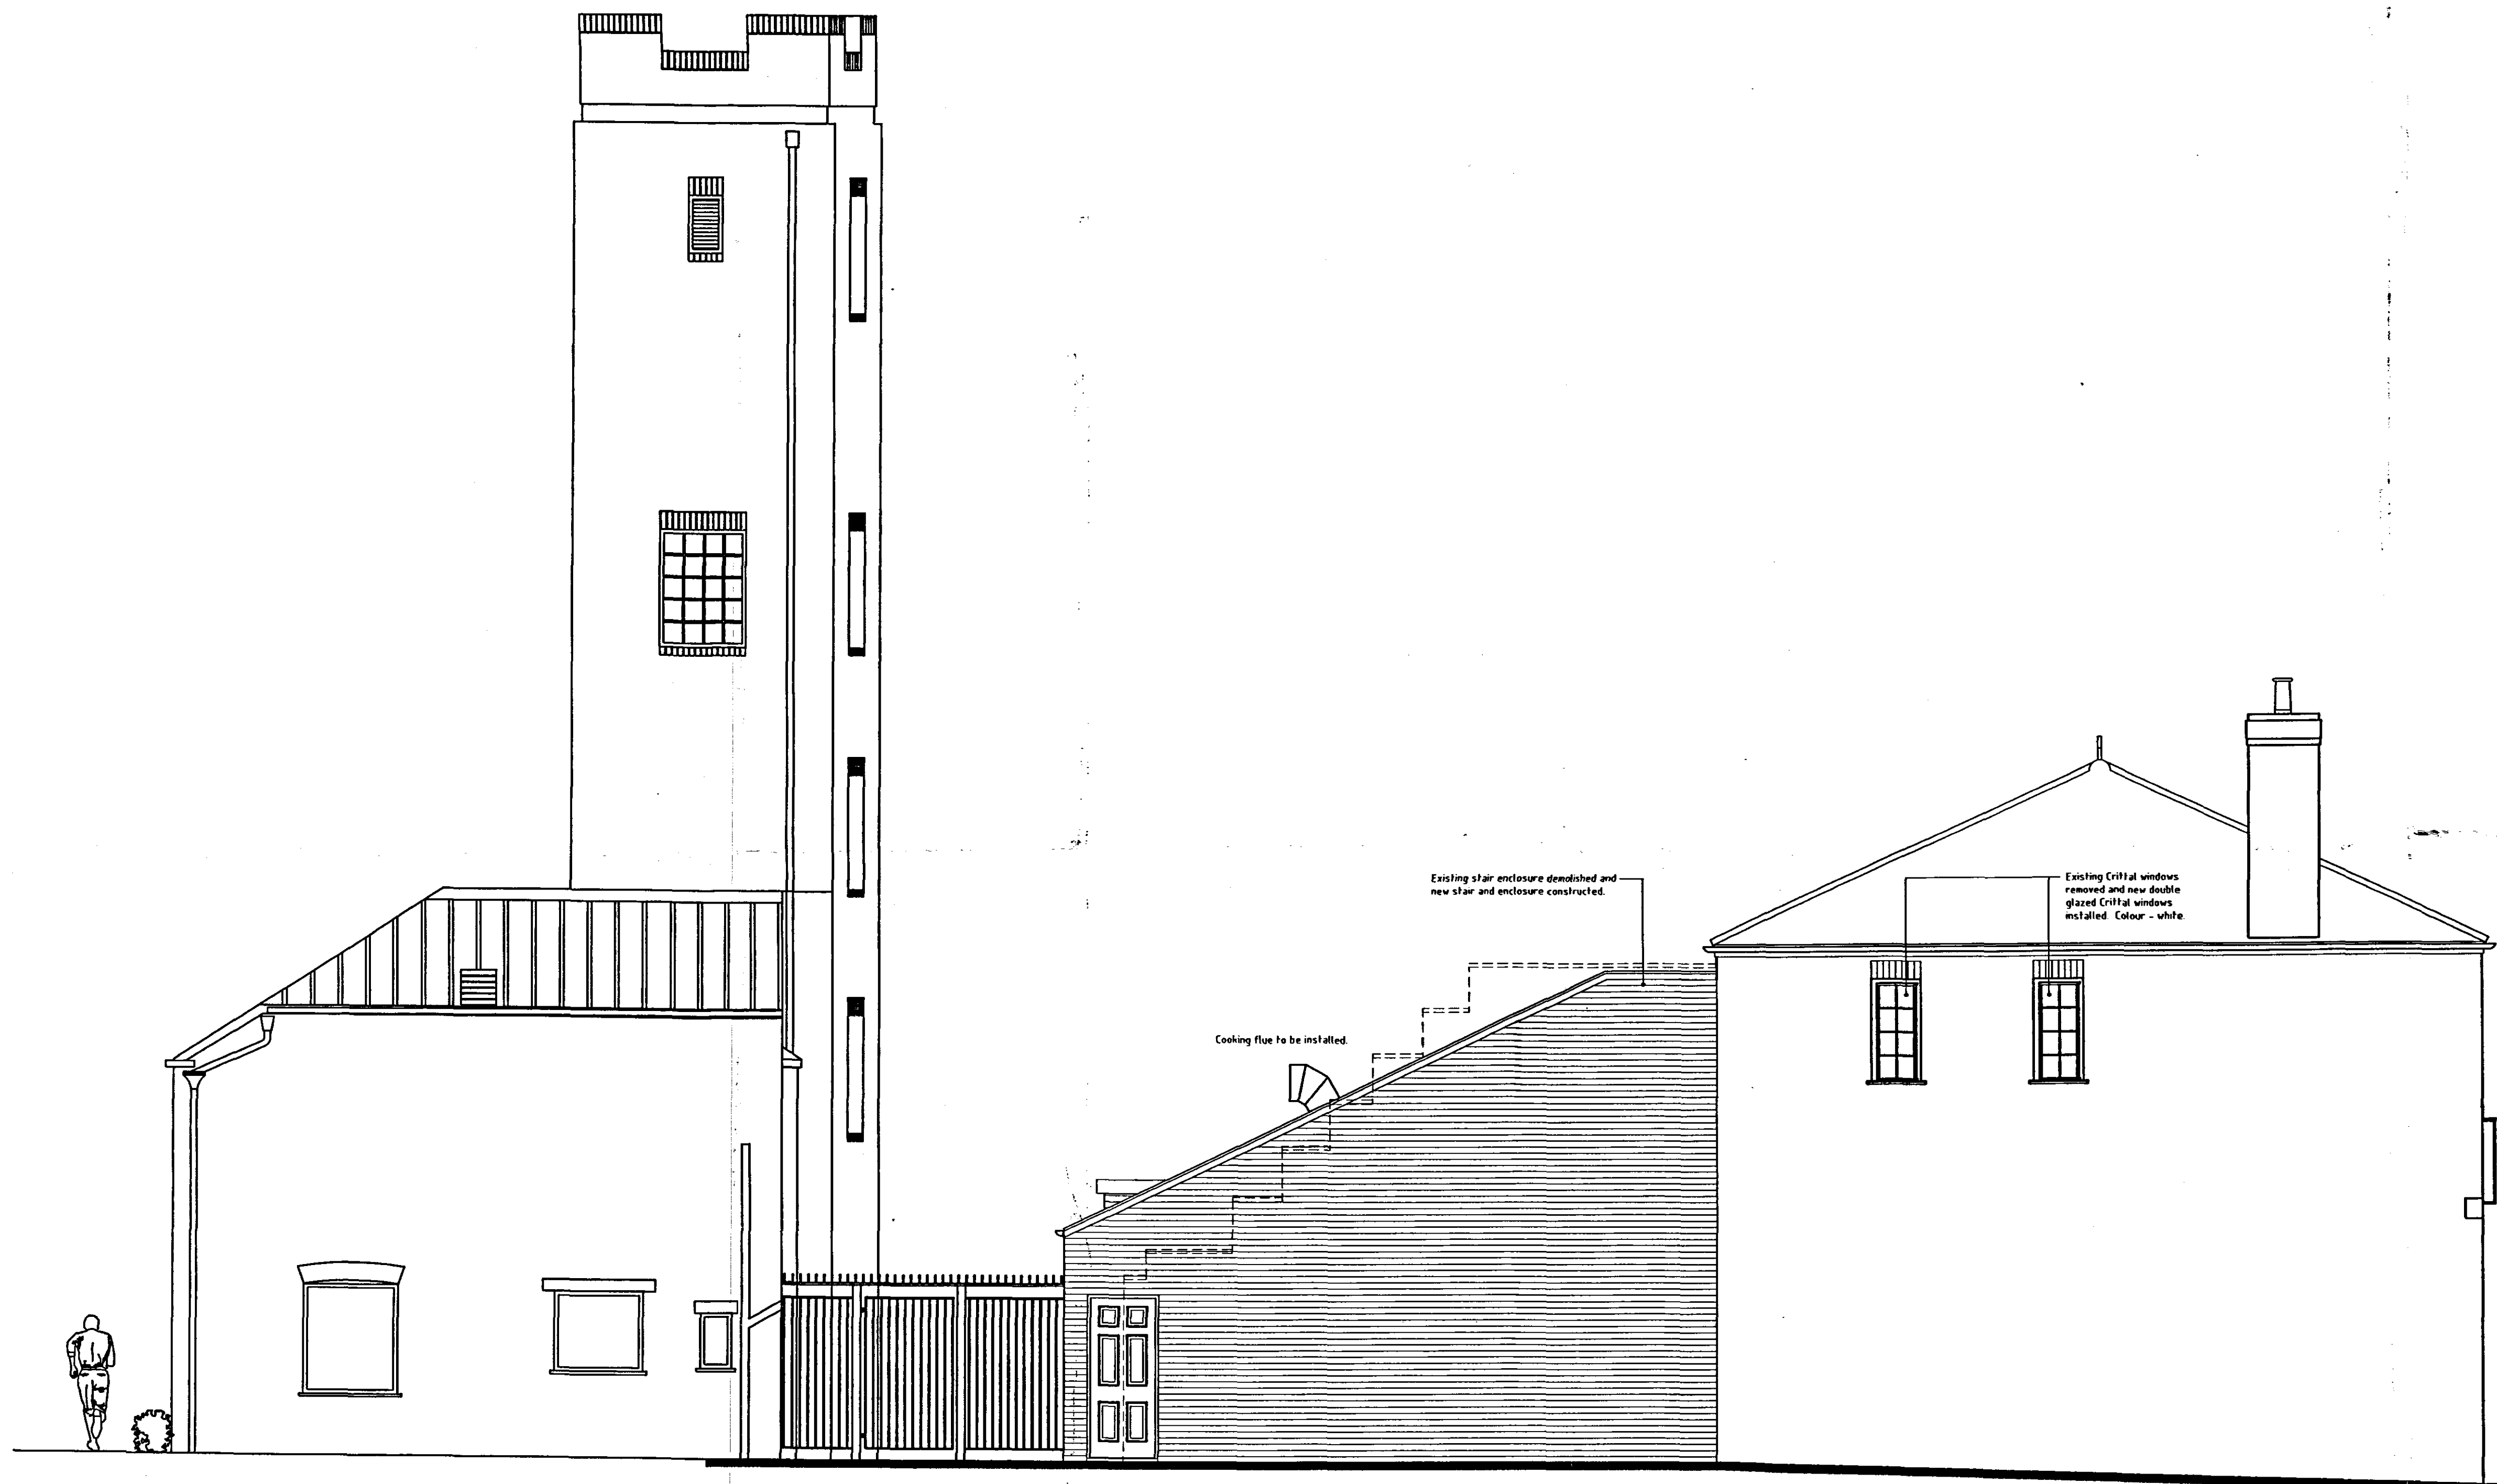

Side Elevation
Scale 1:50.

SUPERSEDED

SHDC
Planning & Development
- 3 MAR 2008
Ref: 0284/08

DO NOT SCALE THIS DRAWING. THE CONTRACTOR IS DEEMED TO HAVE CHECKED ALL DIMENSIONS ON SITE AND REPORT ANY DISCREPANCIES TO OGLESBY & LIMB LTD. THE CONTENTS OF THIS DRAWING ARE COVERED BY COPYRIGHT AND REMAIN THE PROPERTY OF OGLESBY & LIMB LTD. WRITTEN APPROVAL MUST BE OBTAINED FROM OGLESBY & LIMB LTD PRIOR TO DUPLICATION OR REPRODUCTION OF THIS DRAWING OR ITS CONTENTS. ANY DIMENSIONS NOT SHOWN ARE TO BE CHECKED AND AGREED WITH OGLESBY & LIMB LTD.

Oglesby & Limb Ltd
Chartered Architects
and Building Surveyors

67 London Road
Newark, Notts
NG24 1RZ

Tel: 01636 702030
Fax: 01636 703740
e-mail: design@o-l-ltd.co.uk



Client:

Ark Properties Ltd.

Project:

Proposed Conversion of Former
Fire Station at Westlode Street /
Double Street, Spalding.

Drawing Title:

Proposed Side Elevation.

Date: Feb 2008. Scale: 1 : 50.

Drawn by: CDA. Checked by: AJO.

Drawing Number:

A0753 - 15

Rev: