

Paths and handstandings for sheds
600 x 600 p.c. concrete paving slabs on mortar bed on compacted sand on min 100mm hardcore

Ramped paths - approximately 1 in 20


Car parking areas formed of herringbone pattern concrete block paviors on flexible base. All other car parking areas to be tarmacadam (car positions indicated)

New Footway to be tarmacadam with 40/20 unadoptable specification

Kerbs to be 125 x 250 battered kerbs on bed and haunch of 150mm concrete (ST1 mix)

1800 x 1200 garden shed

- No. 1. All dimensions to be verified on site by GENERAL CONTRACTOR and any discrepancies to be brought to the attention of the Architects prior to commencing work or setting out or preparing shop drawings.
2. Drawings not to be scaled. Work to figure dimensions only.
3. Copyright SAUNDERS BOSTON LIMITED. All rights reserved. This drawing remains the property of SAUNDERS BOSTON LIMITED at all times and may not be reproduced or copied in whole or in part without their prior written consent.
4. This drawing and related specifications are for use only in the stated location.

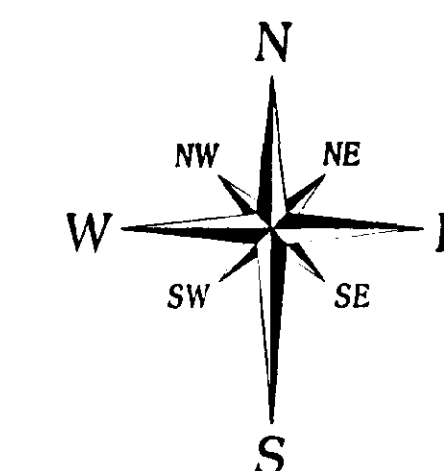

GRADIENT TO BE AGREED SUBJECT TO INVERT LEVEL OF EX(MH1)

SHADED AREA DENOTES AWS EASEMENT

1.8m high close boarded fence to all site boundaries, privacy panels, and all separating fences to plots 1 - 6, 27, 28

1.2m high hit and miss fence to all separating fences except plots 1 - 6, 27, 28

Rotary Clothes Drier
Plots 1 - 6, 27, 28

Clothes line with cleat on house wall and 75mm diameter galvanised steel post set in 300 x 300 x 300 concrete base
All other plots

SHDC
Planning & Development
12 MAR 2002
Ref 0292/02

D	Fence notes added and amended	07/03/02	am
C	Gate to park omitted and other minor amendments	13/02/02	am
B	Tree protection added	22/01/02	am
A	Additional notes and amendments	18/01/02	am
No.	Revision	Date	Initials

Chartered Architects
Office House
25 Parkside
Cambridge CB1 1JE
Tel: (01223) 367733
Fax: (01223) 351840
E-mail: office@saundersboston.co.uk

Saunders Boston

Client Longhurst Housing Association

Job Housing Development
Hawthorn Bank, Spalding

Drawing External Works Plan

Scales 1:250 Date 29/10/01

Number 657 / 55 Drawn am

