
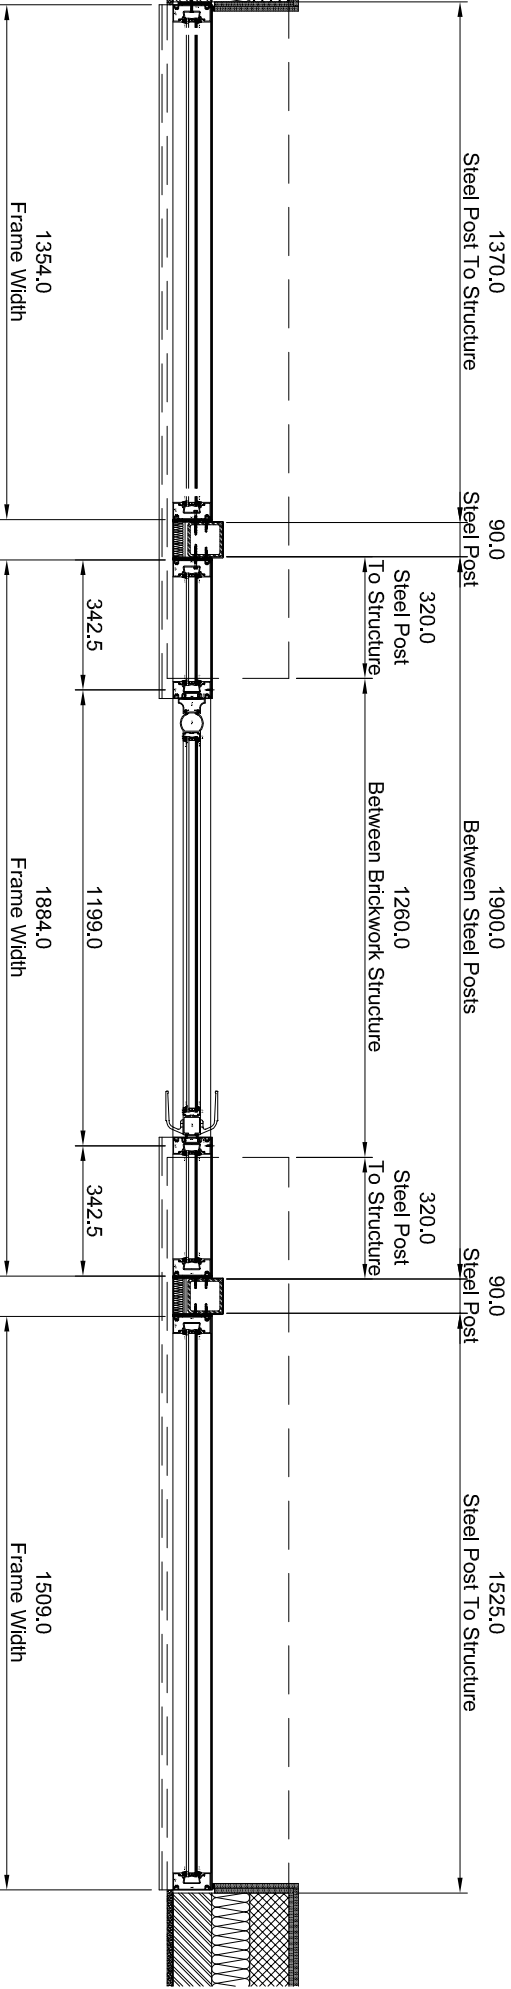


If In Doubt ASK!
Viewed From Outside

ALL DIMENSIONS TO BE FINALISED
AT NEXT SITE VISIT

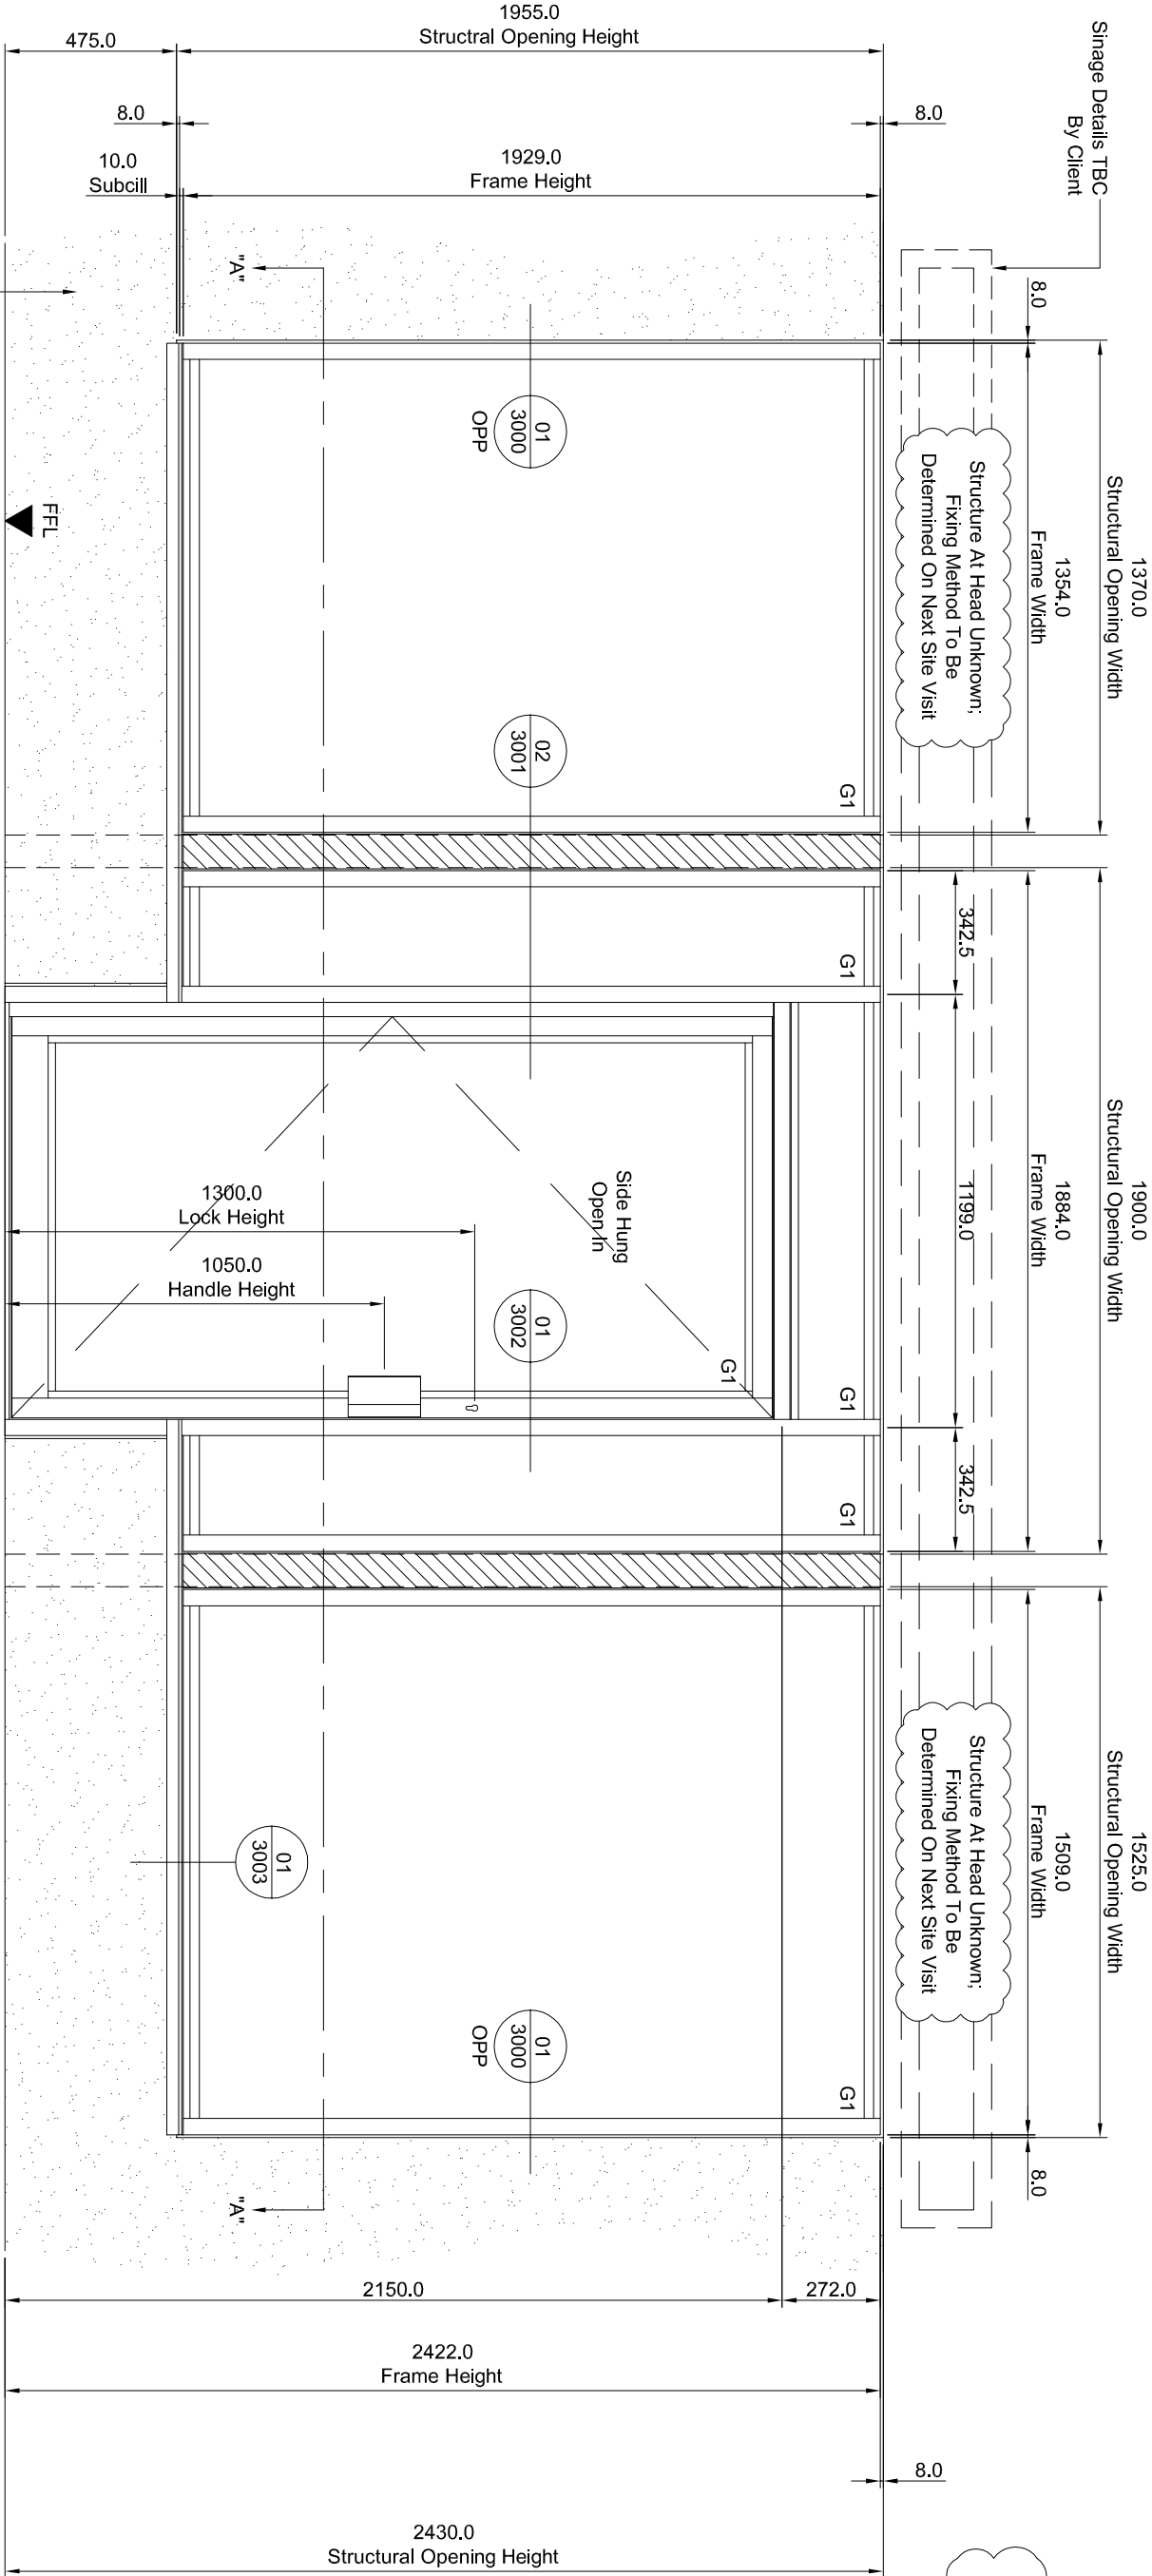

System:
Comar 3 Non Thermally Broken Shopfront
Comar 7 Non Thermally Broken Doors
Finish:
PPC RAL 7016 Matt
Ironmongery:
Overhead Concealed Closer (No Hold Open)
Bottom Pivot
Low Level Threshold
Europrofile Hooklock
Europrofile Cylinder (Key Both Sides)
Satin Silver Pad Handles
Glazing:
G1 - 28mm Double Glazed Unit
Outer: 6mm Clear Toughened
Cavity: 16mm Argon Filled Black Warm Edge Spacer
Inner: 6.4mm Clear Laminated Soft Coat Low E

C1219 - 5-6 Market Place, Spalding

Fresh Approach

Hedgefield Hum

Gosberton Risegate

Spalding

Lincolnshire

PE11 4JE

meadstone

Tel: 01775 750345

Fax: 01775 750567

enquiries@meadstone.co.uk

www.meadstone.co.uk

Drawing Title:

xxx

Contractor:

xxx

Architect:

xxx

Status:

APPROVAL

Scale:

1:30 @ A3

Checked:

Drawn:

AJM

Date:

22.03.2016

Drawing No.:

C1219-1000

Revision:

-