


DO NOT SCALE THIS DRAWING. THE CONTRACTOR IS DEEMED TO HAVE CHECKED ALL DIMENSIONS ON SITE AND REPORT ANY DISCREPANCIES TO OGLESBY & LIMB LTD. THE CONTENTS OF THIS DRAWING ARE COVERED BY COPYRIGHT AND REMAIN THE PROPERTY OF OGLESBY & LIMB LTD. WRITTEN APPROVAL MUST BE OBTAINED FROM OGLESBY & LIMB LTD PRIOR TO DUPLICATION OR REPRODUCTION OF THIS DRAWING OR ITS CONTENTS. ANY DIMENSIONS NOT SHOWN ARE TO BE CHECKED AND AGREED WITH OGLESBY & LIMB LTD.

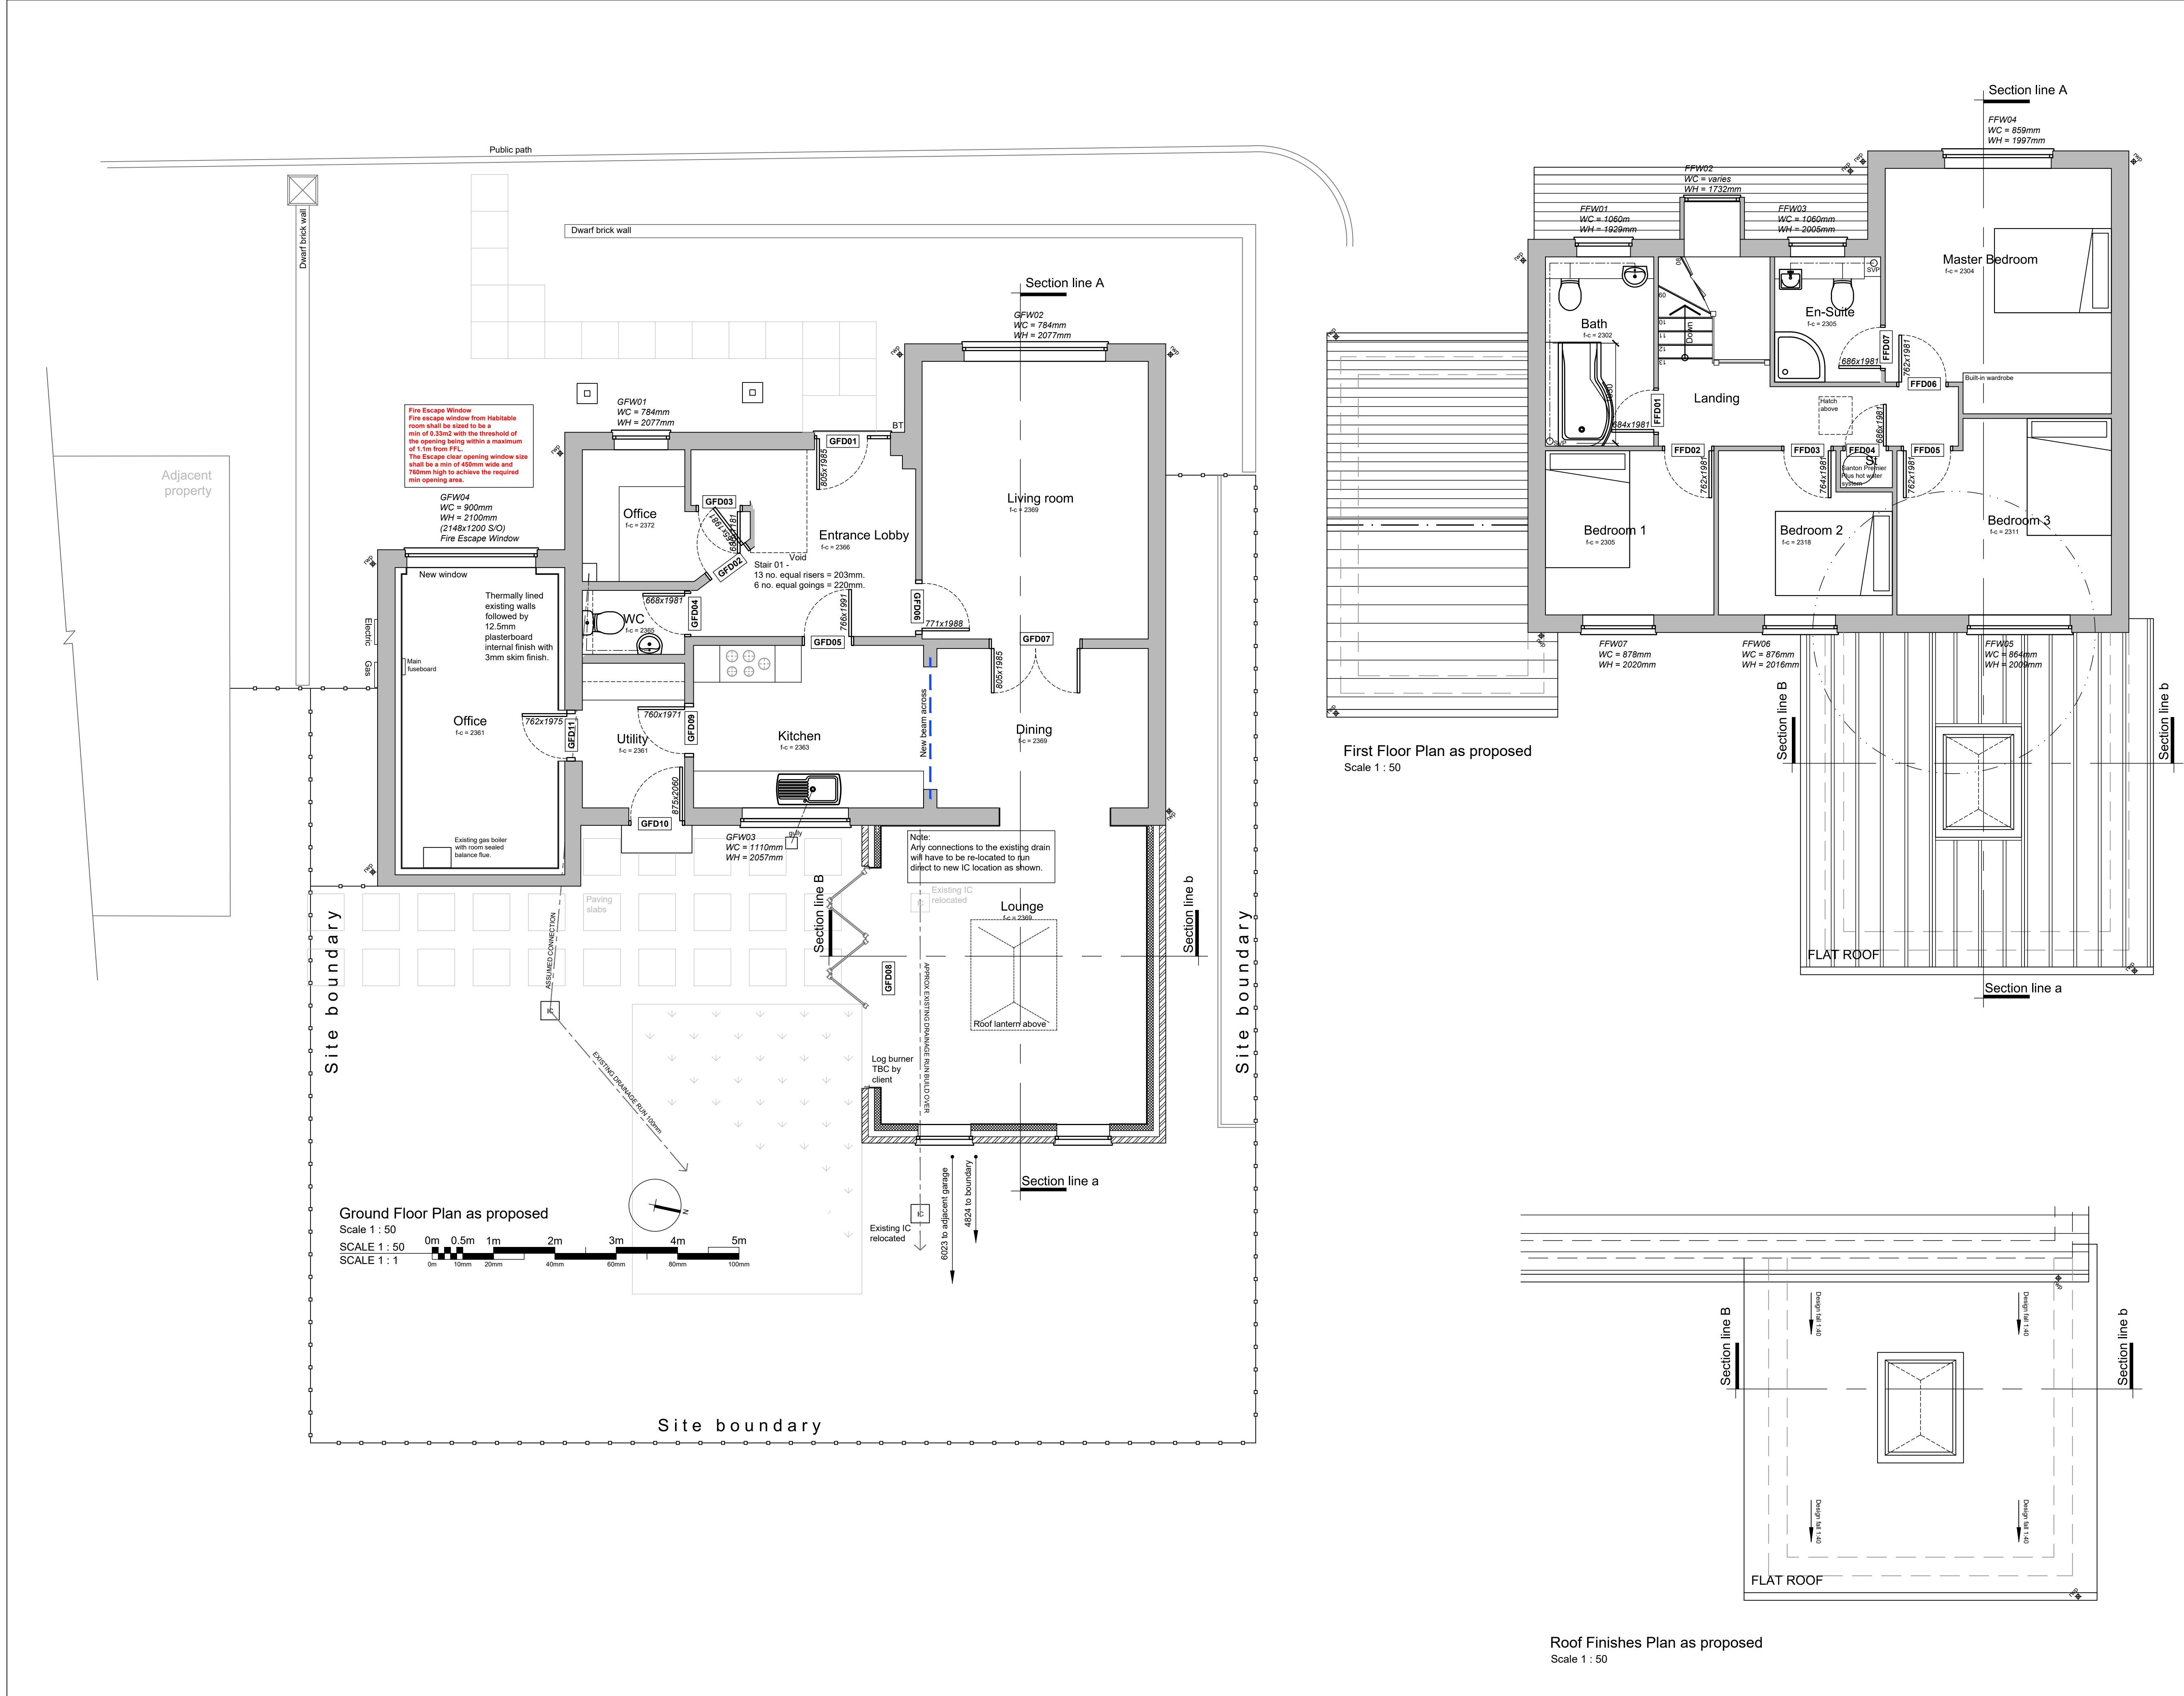

A	01.05.20	Office Window Fire Escape Requirements Shown and Window Size Min 1200mm high.	CLS
X	xx.xx.xx	xxx	xx
Ref.	Date	Description	Initial

Oglesby & Limb Ltd

Chartered Architect

Suites 1, Market Chambers
12 Market Place, Spalding, Lincs
PE11 1SL

Tel: 01775 761196

e-mail: design@o-l-ltd.co.uk

O&L

Client:
Mr R. Brooke

Project:
Proposed garage conversion and extension at 1 Snowdrop Place Spalding PE11 3FW

Drawing Title:
Ground, roof structure and roof finishes plans as proposed
PLANNING APPLICATION ISSUE

Date:	January 2020	Scale:	as shown
Drawn by:	LS	Checked by:	AJO

Drawing Number:	A1397 - 11	Rev:	A
-----------------	-------------------	------	----------