


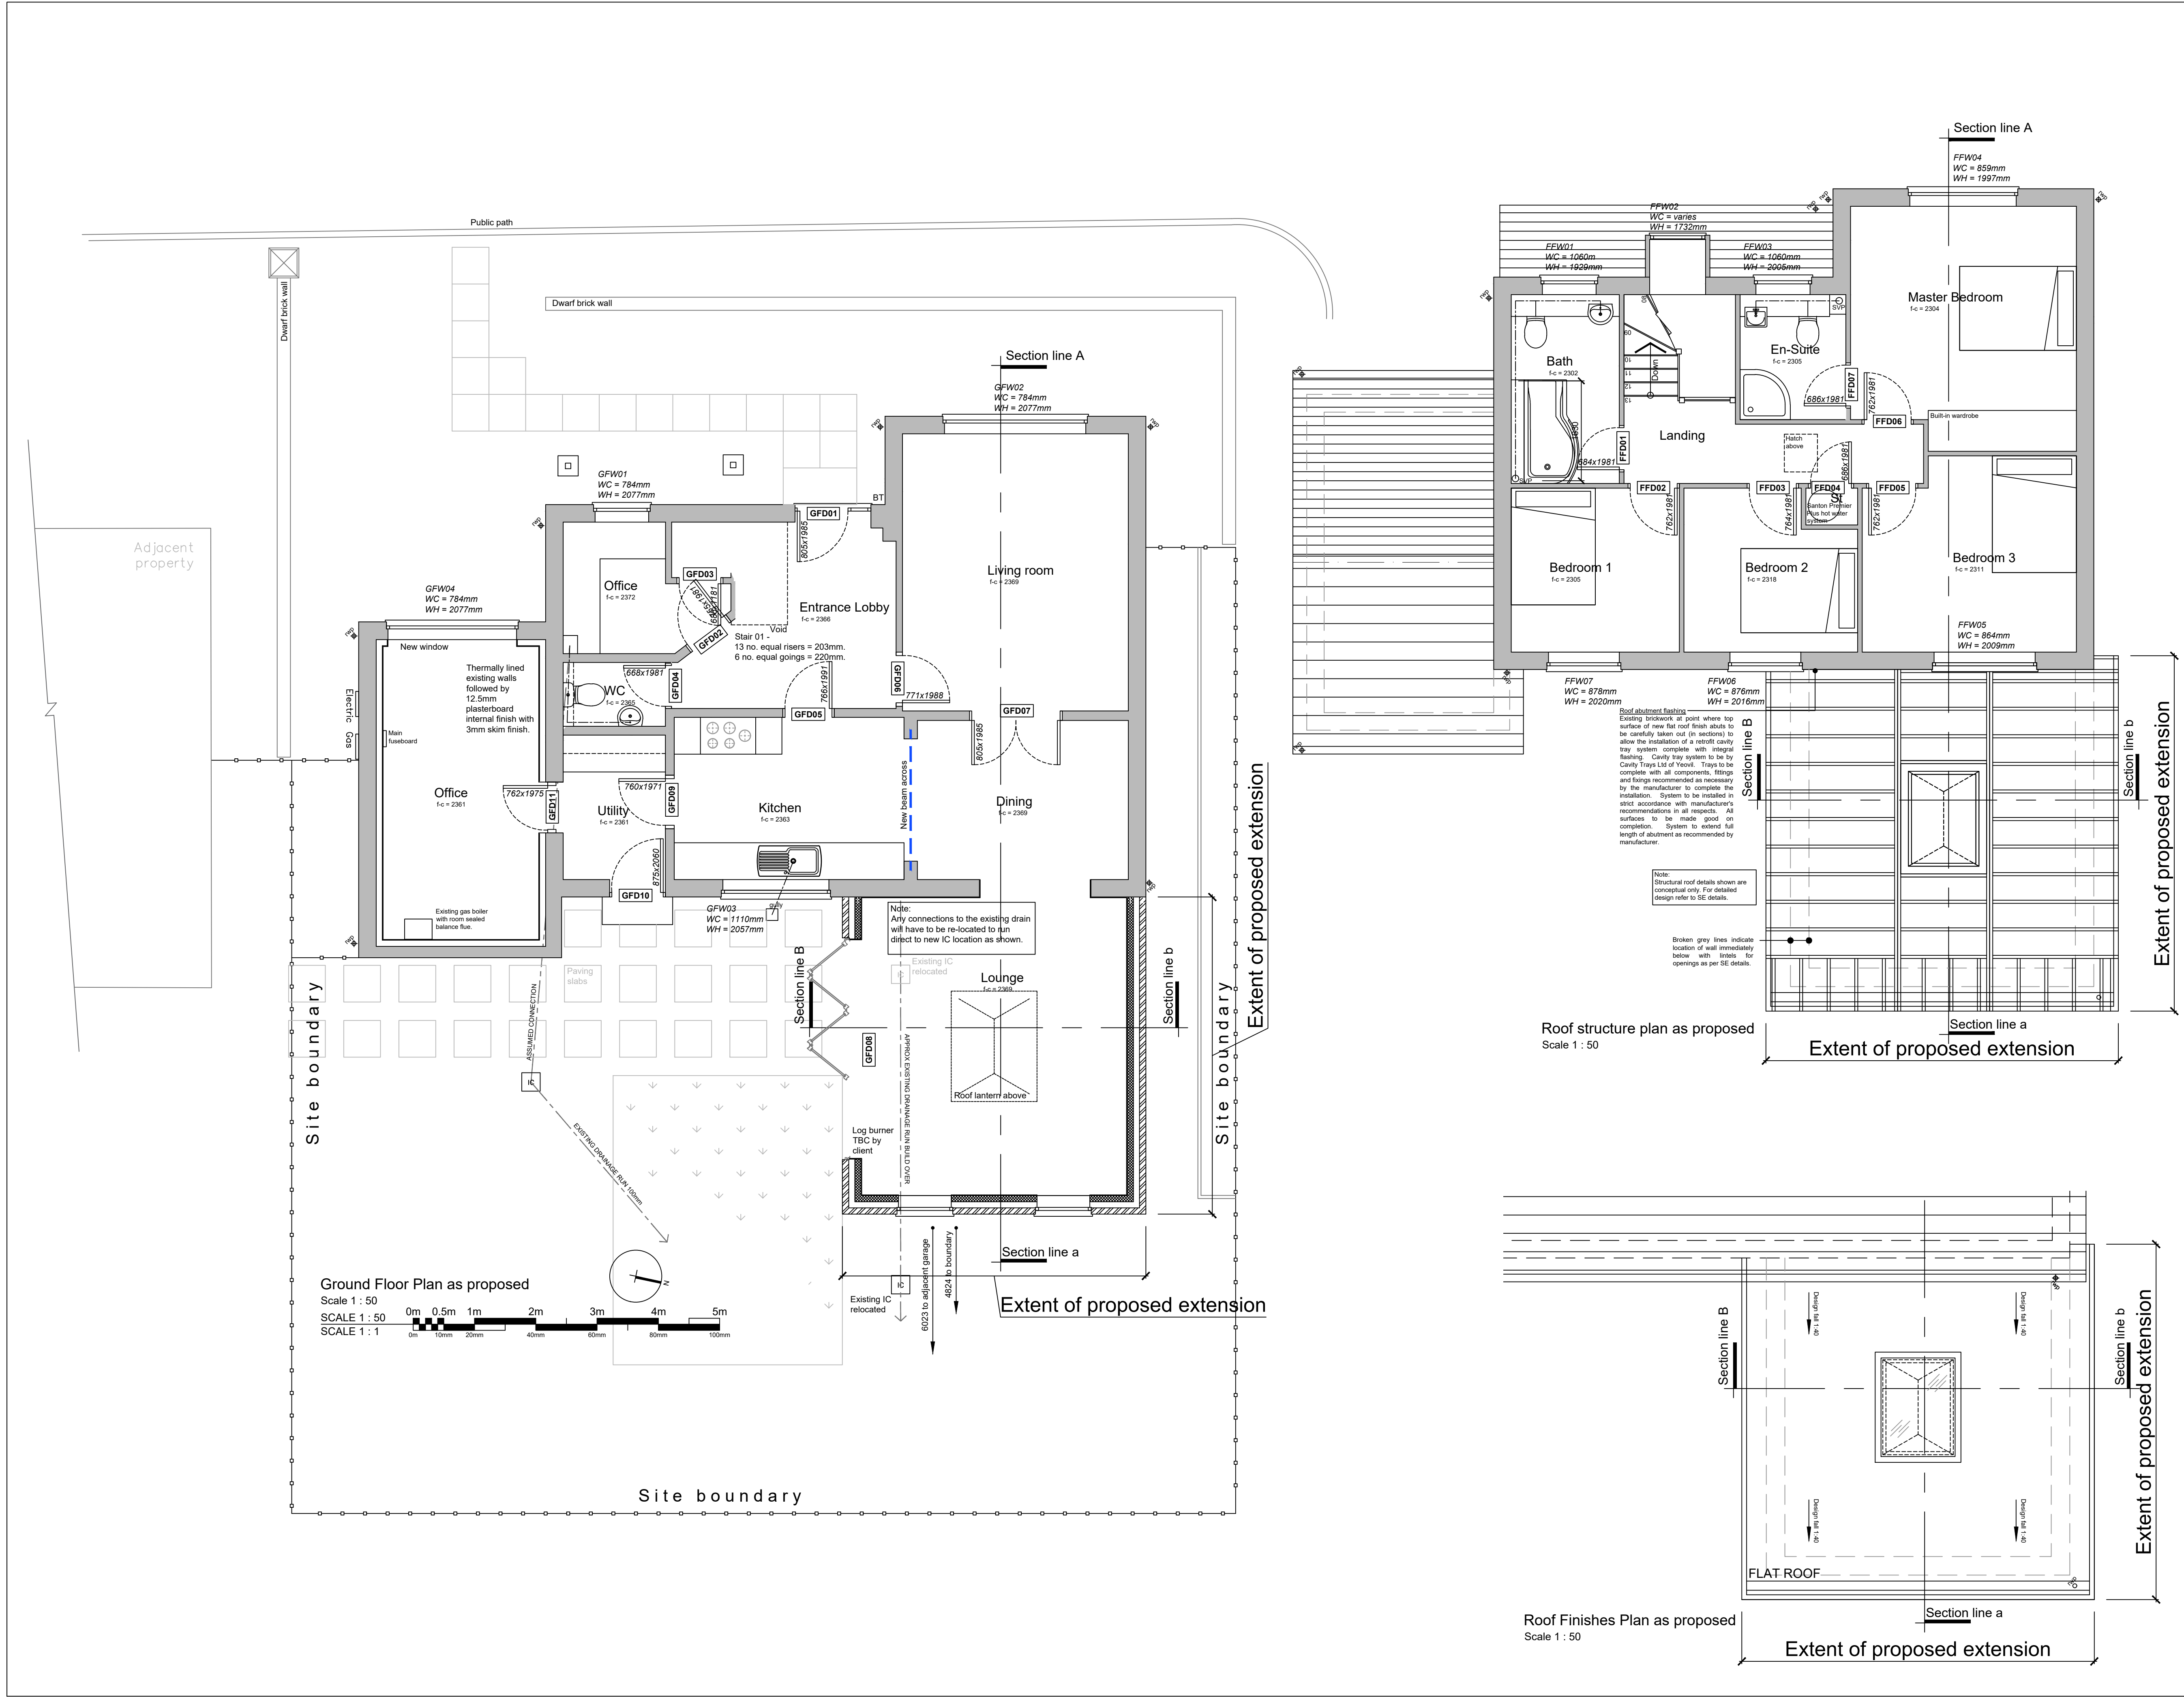

DO NOT SCALE THIS DRAWING. THE CONTRACTOR IS DEEMED TO HAVE CHECKED ALL DIMENSIONS ON SITE AND REPORT ANY DISCREPANCIES TO OGLESBY & LIMB LTD. THE CONTENTS OF THIS DRAWING ARE COVERED BY COPYRIGHT AND REMAIN THE PROPERTY OF OGLESBY & LIMB LTD. WRITTEN APPROVAL MUST BE OBTAINED FROM OGLESBY & LIMB LTD PRIOR TO DUPLICATION OR REPRODUCTION OF THIS DRAWING OR ITS CONTENTS. ANY DIMENSIONS NOT SHOWN ARE TO BE CHECKED AND AGREED WITH OGLESBY & LIMB LTD.

Ref.	Date	Description	Initial
X	XX.XX.XX	XXX	XX

Oglesby & Limb Ltd

Chartered Architect

Suites 1, Market Chambers
12 Market Place, Spalding, Lincs
PE11 1SL

Tel: 01775 761196

e-mail: design@o-l-ltd.co.uk

Client:

Mr R. Brooke

Project:

Proposed garage conversion and extension at 1 Snowdrop Place Spalding PE11 3FW

Drawing Title:

Ground, roof structure and roof finishes plans as proposed

PLANNING APPLICATION ISSUE

Date:	January 2020	Scale:	as shown
Drawn by:	LS	Checked by:	AJO

Drawing Number:	Rev.
A1397 - 11	-