


Existing Rear (East) Elevation 1:100

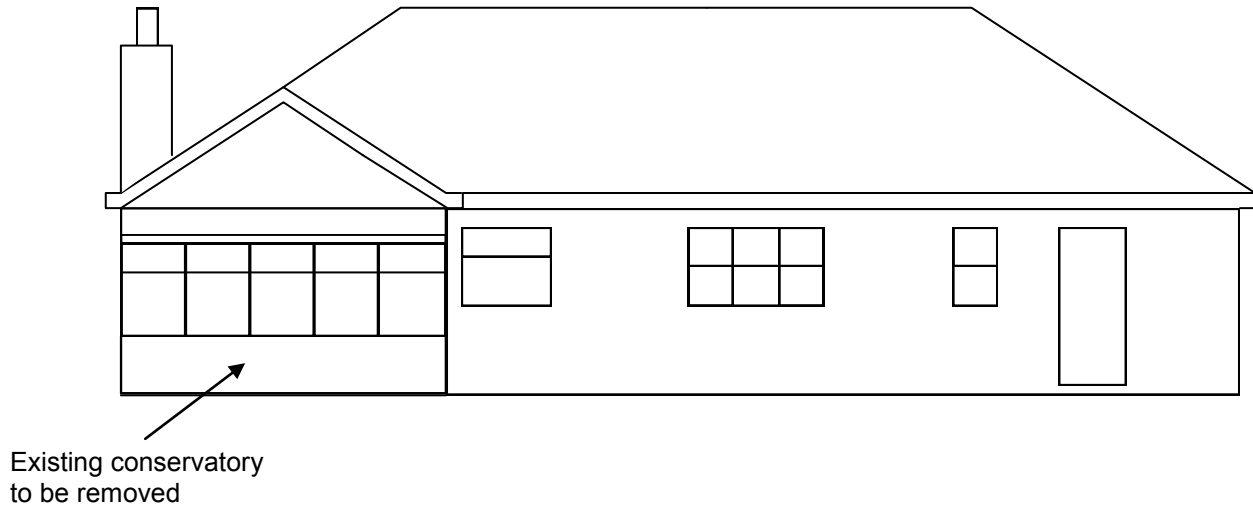

Proposed Rear (East) Elevation 1:100

