
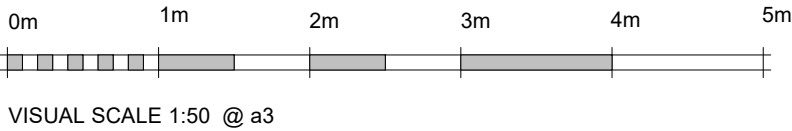


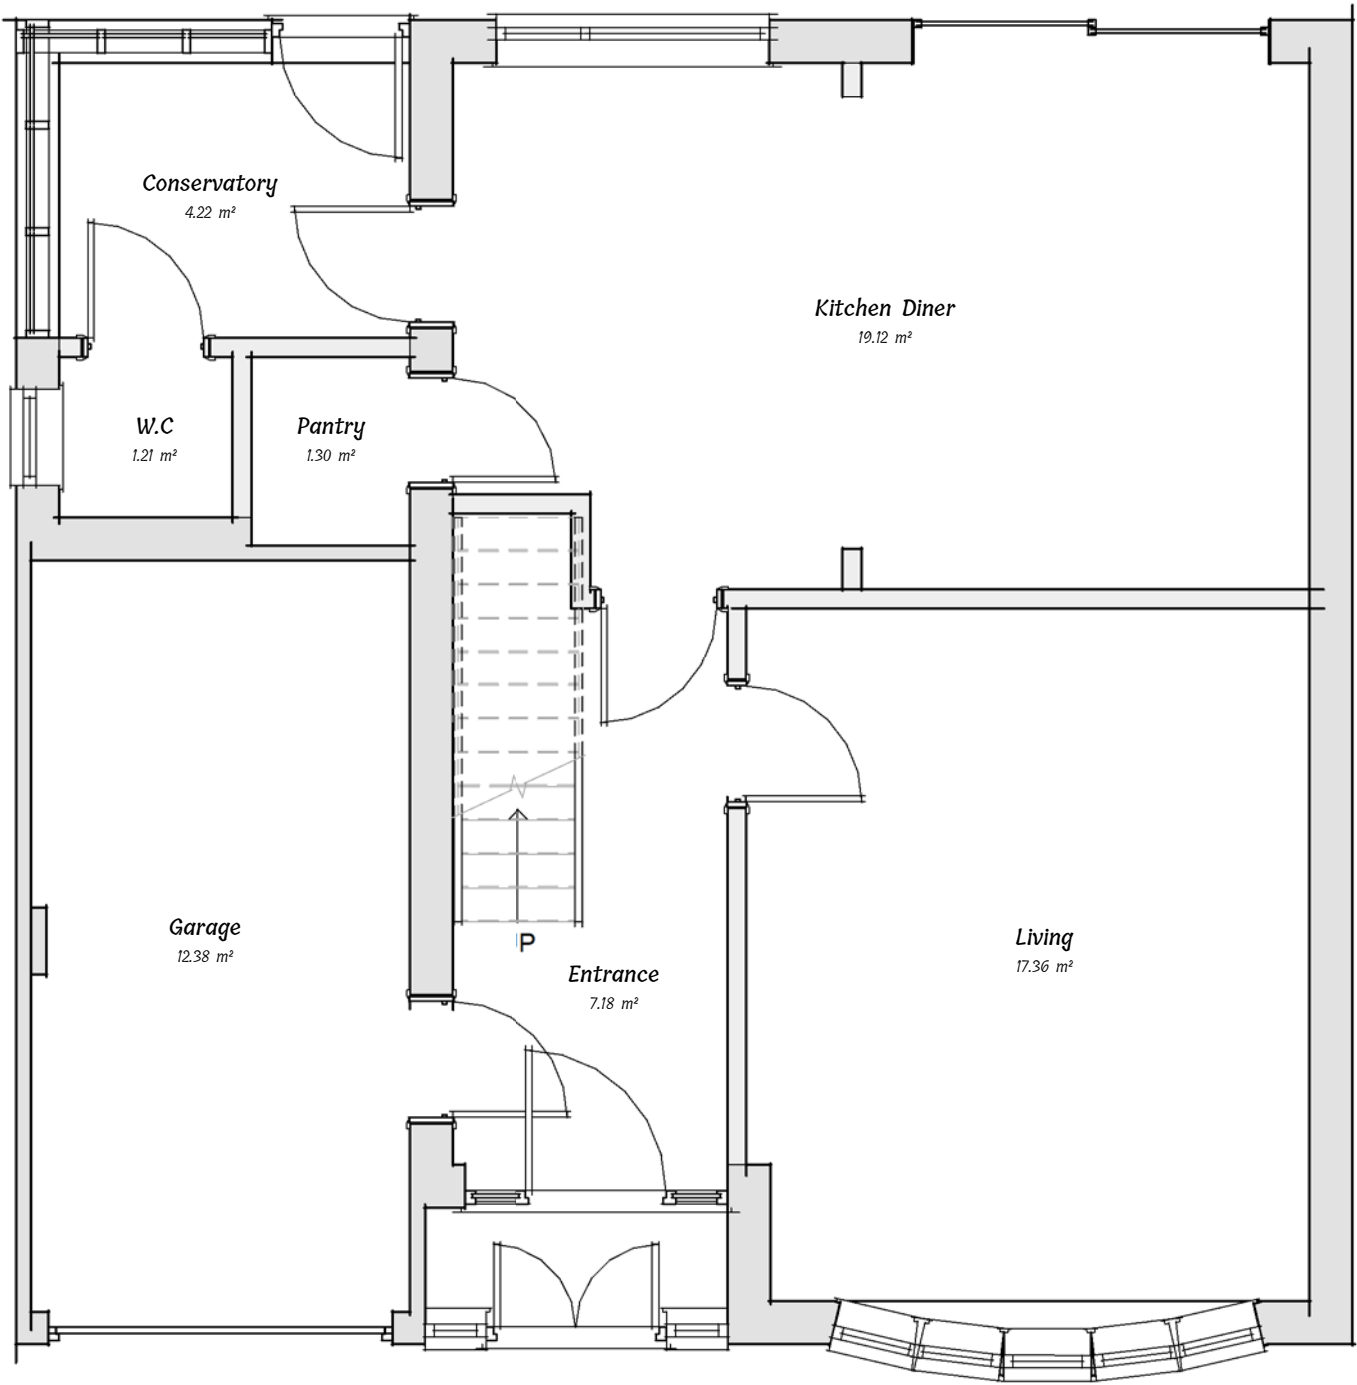

08 - Existing Ground Floor Schedule		
Name	Area	Perimeter
Conservatory	4.20 m²	8.3 m
Entrance	7.20 m²	12.2 m
Garage	12.40 m²	15.1 m
Kitchen Diner	19.10 m²	19.3 m
Living	17.35 m²	16.7 m
Pantry	1.30 m²	4.6 m
W.C	1.20 m²	4.4 m
Grand total: 7	62.80 m²	80.7 m