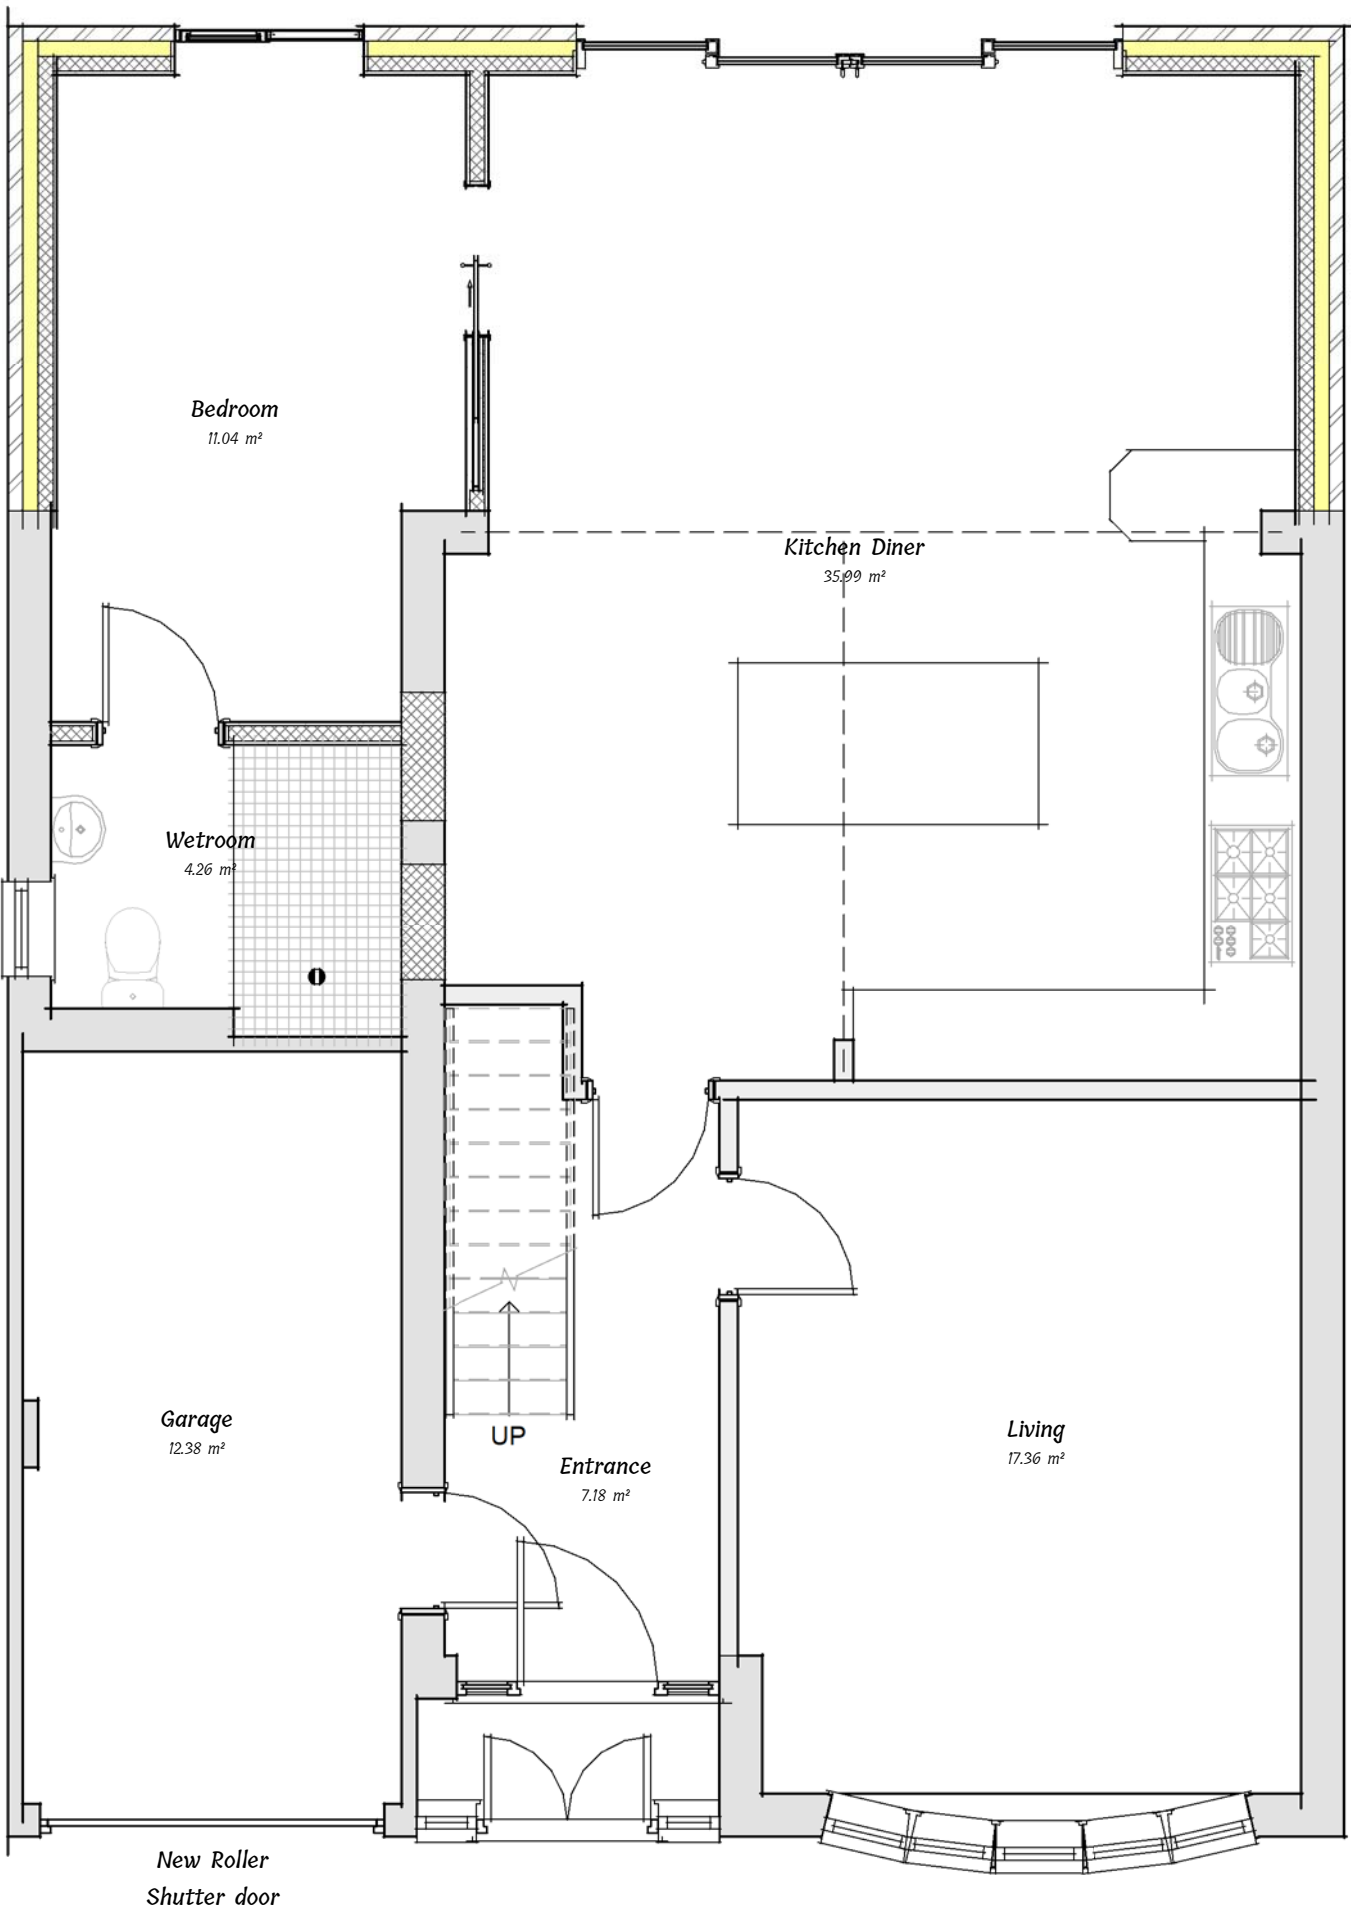


08 - Existing Ground Floor Schedule		
Name	Area	Perimeter
Entrance	7.20 m²	12.2 m
Garage	12.40 m²	15.1 m
Living	17.35 m²	16.7 m
Grand total: 3	36.95 m²	44.1 m

08 / 1 - Proposed Ground Floor Schedule		
Name	Area	Perimeter
Bedroom	11.05 m²	14.1 m
Kitchen Diner	36.00 m²	25.6 m
Wetroom	4.25 m²	8.5 m
Grand total: 3	51.30 m²	48.2 m