

- KEY
- ① Existing projecting sign

② Existing fascia signage

③ Existing safety manifestation

④ Existing Push/Pull vinyl

⑤ Existing opening hours

⑥ Existing branch nameplate

⑦ Existing main entrance

⑧ Existing ATM

⑨ Existing letter box

⑩ Existing night safe

⑪ Existing external marketing A1 poster @4

⑫ Existing push pad

⑬ Existing CCTV camera

⑭ Existing CCTV camera recording signage



⑮ Existing FSA shopfront poster signage

⑯ Existing shopfront poster

⑰ Existing covid sticker

STATUTORY STATUS	
LISTED	NO
CONSERVATION	YES

NOTE
This drawing has been prepared from historical information that cannot be guaranteed accurate.
Responsibility is not accepted for errors made by others in scaling from this drawing. All construction information should be taken from figured dimensions only. All dimensions should be checked on site prior to the manufacture of any components. No services should pass through or over the Boxes & Parcels room. No sprinklers to be located in the Comms Room

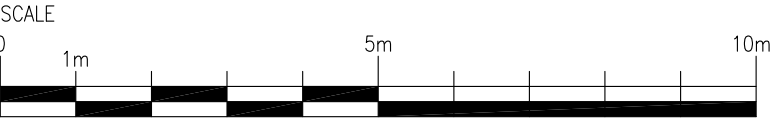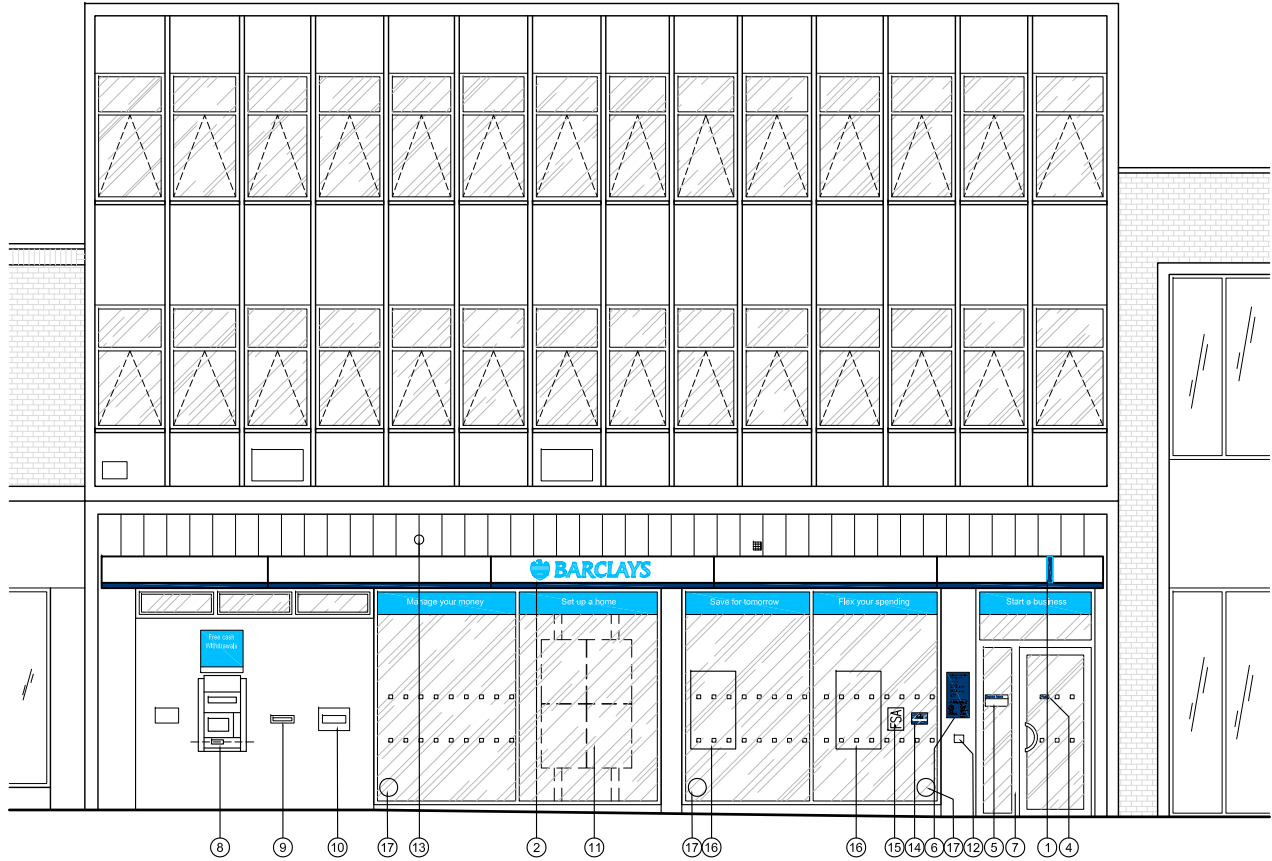

PLANNING

13-03-2024	A	HU	PC	ISV Amendments
------------	---	----	----	----------------

DATE :	REV	DRAWN	CHECKED	NOTES
--------	-----	-------	---------	-------



ISG
Boleyn House,
St Augustines
Business Park,
Whitstable,
Kent CT5 2QJ

Project

SPALDING

10 HALL PLACE
SPALDING
PE11 1SR
PIM No.



Drawing Title

FRONT ELEVATION
AS EXISTING
CLOSURE 2024

Branch Sort Code	Branch ID	Supplier Project No	
		BY109227	
Scale	Drawn	Checked	Date
1:100@A3	CC	PC	26/02/2024
Drg.No BY109227_321			Revision
			A
Architectural Practice: ISG Design Hub			