

- KEY
- ① Existing projecting sign to be removed and made good

② Existing fascia signage to be removed and made good

③ Existing safety manifestation

④ Existing Push/Pull vinyl

⑤ Existing opening hours to be removed

⑥ Existing branch nameplate to be removed

⑦ Existing main entrance

⑧ Existing ATM to be removed and existing aperture to be covered with new metal plate

⑨ Existing letter box to be sealed internally

⑩ Existing night safe to be removed and existing aperture to be covered with new metal plate

⑪ Existing external marketing A1 poster to be removed

⑫ Existing push pad

⑬ Existing CCTV camera to be removed and made good

⑭ Existing CCTV camera recording signage to be removed

⑮ Existing FSA shopfront poster signage to be removed

⑯ Existing shopfront poster to be removed



⑰ Existing covid sticker to be removed

STATUTORY STATUS	
LISTED	NO
CONSERVATION	YES

NOTE

This drawing has been prepared from historical information that cannot be guaranteed accurate.

Responsibility is not accepted for errors made by others in scaling from this drawing. All construction information should be taken from figured dimensions only. All dimensions should be checked on site prior to the manufacture of any components. No services should pass through or over the Boxes & Parcels room. No sprinklers to be located in the Comms Room

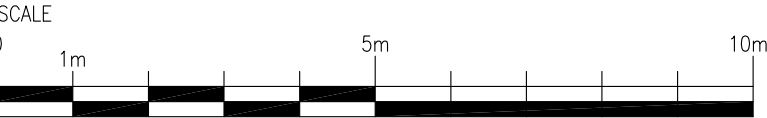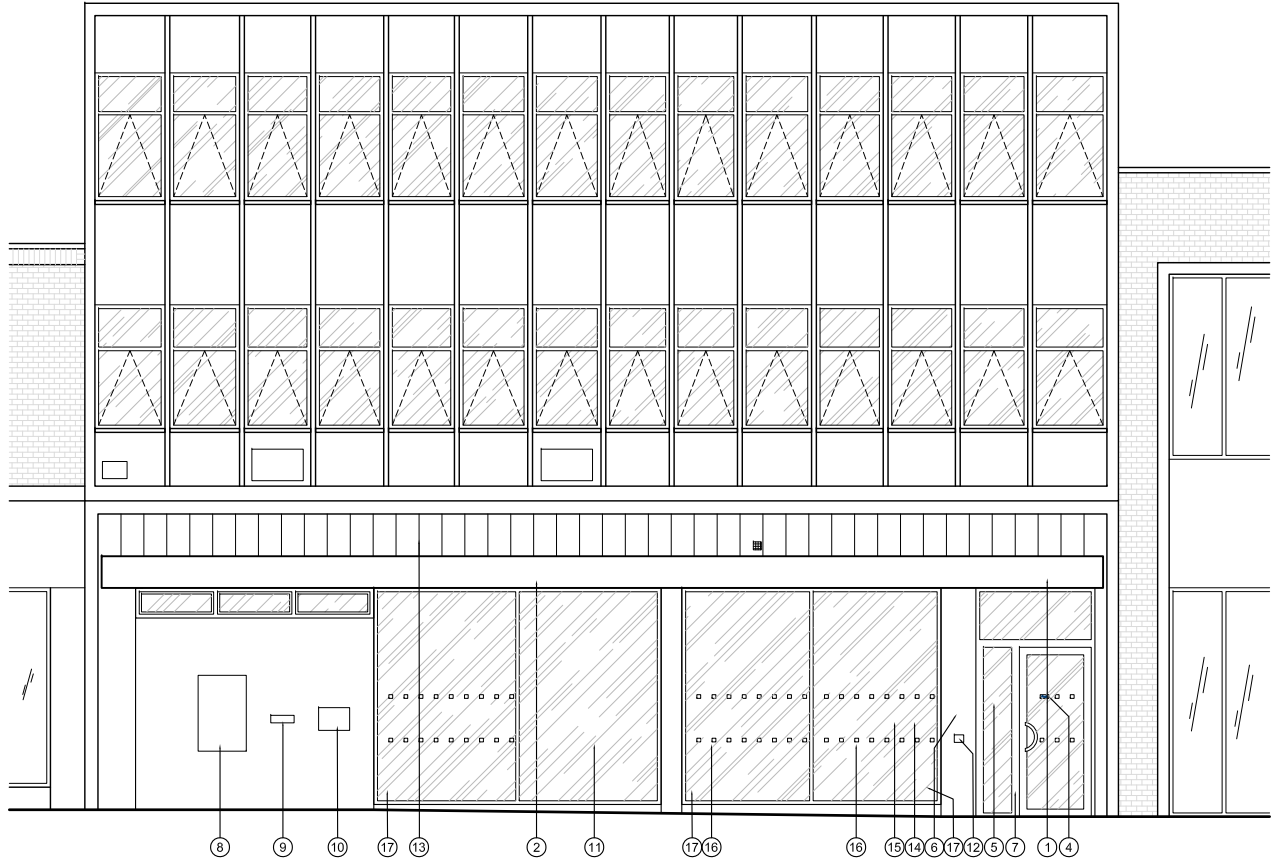

PLANNING



ISG

Boleyn House,
St Augustines
Business Park,
Whitstable,
Kent CT5 2QJ

Project

SPALDING

10 HALL PLACE
SPALDING
PE11 1SR
PIM No.



Drawing Title

**FRONT ELEVATION
AS PROPOSED
CLOSURE 2024**

Branch Sort Code	Branch ID	Supplier Project No	
		BY109227	
Scale	Drawn	Checked	Date
1:100@A3	HU	PC	13/03/2024
Drg.No BY109227_331			Revision
			-
Architectural Practice: ISG Design Hub			