



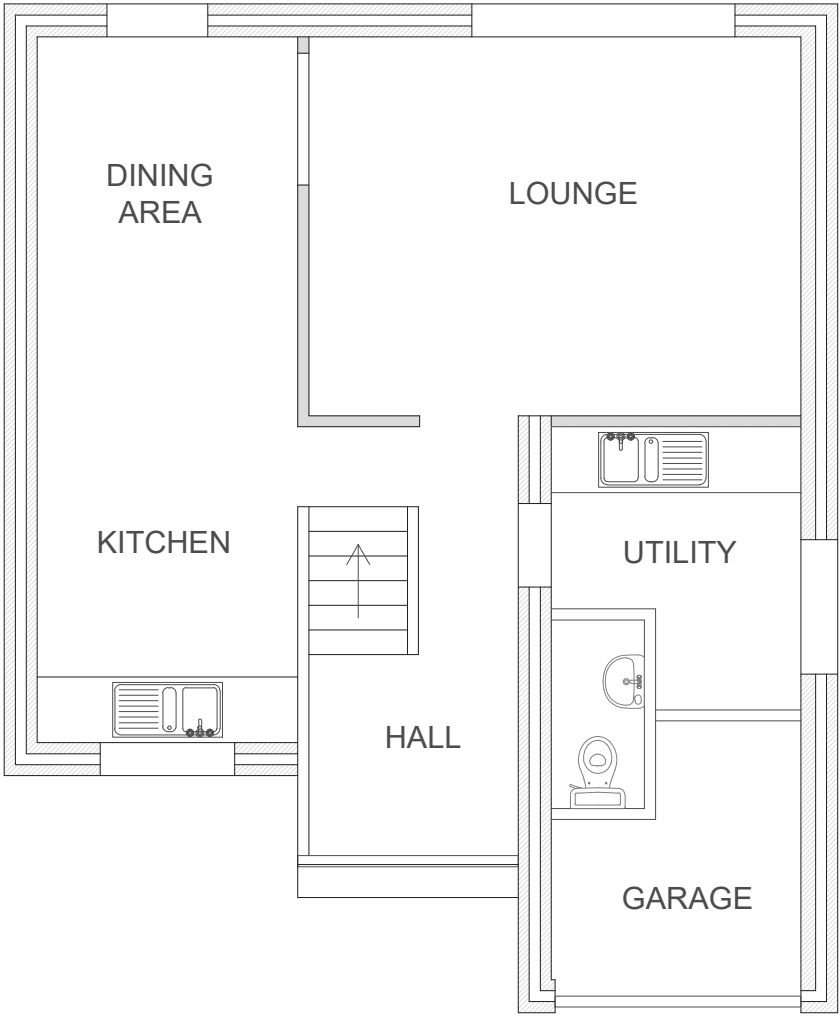

Existing GF Layout

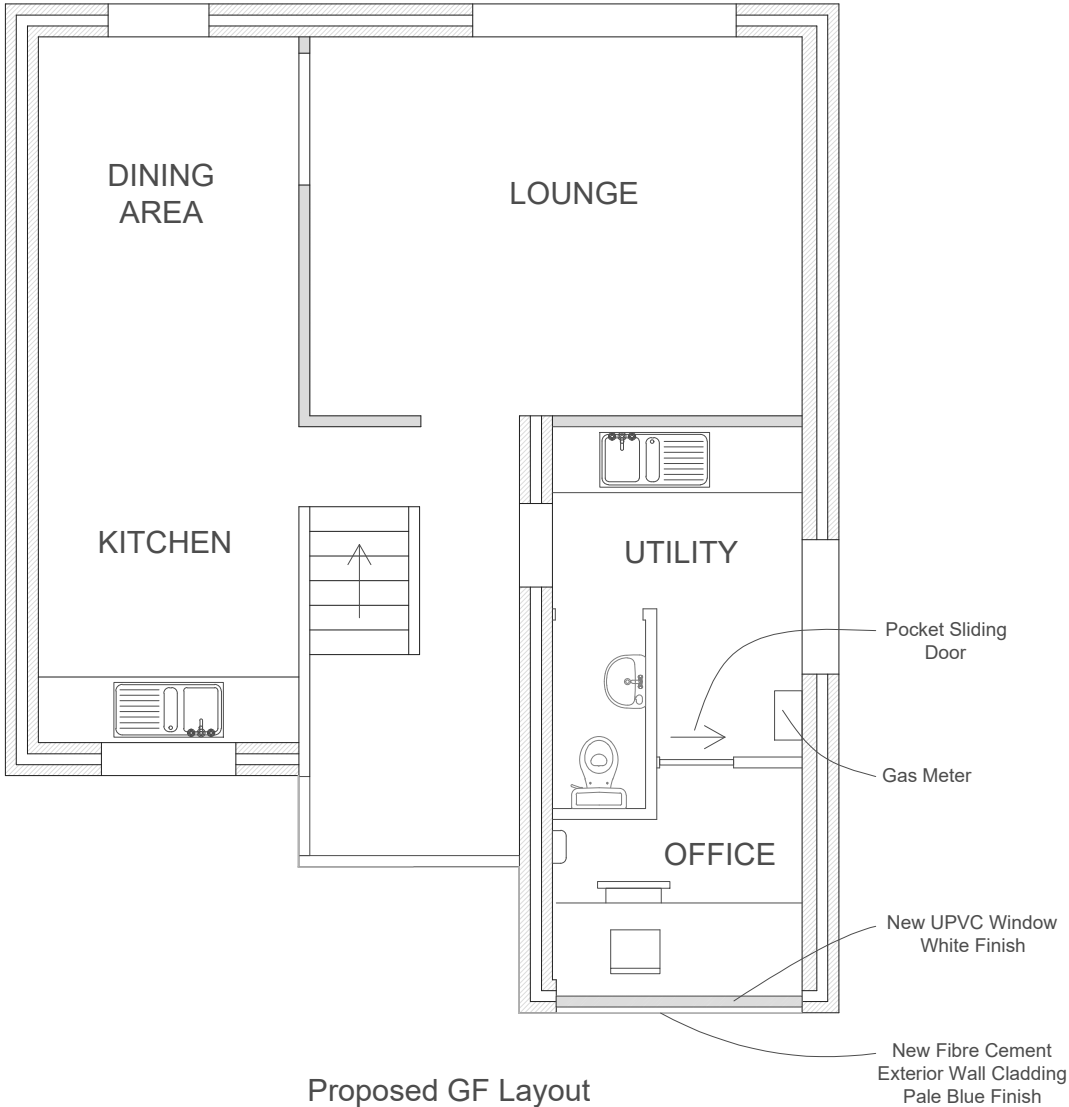

Proposed GF Layout
Access to Office Through Utility

3, Exeter Drive

Fresh Approach
Hedgefield Hurn
Gosberton Risegate
Spalding
Lincolnshire
PE11 4JE

meadstone

Tel: 01775 750345
Fax: 01775 750567
enquiries@meadstone.co.uk
www.meadstone.co.uk

Drawing Title:	EXISTING & PROPOSED GF LAYOUT
Contractor:	N/A
Architect:	MEADSTONE

Status:	PLANNING
Scale:	1:50
Checked:	

REV B - Mar 24 - Revise To Client Comments - MS	
REV A - Mar 24 - Update Info. - MS	
Drawn:	MS
Date:	02.07.2023
Drawing No.:	Revision:
SC2307-1002	B