

Front & rear elevation

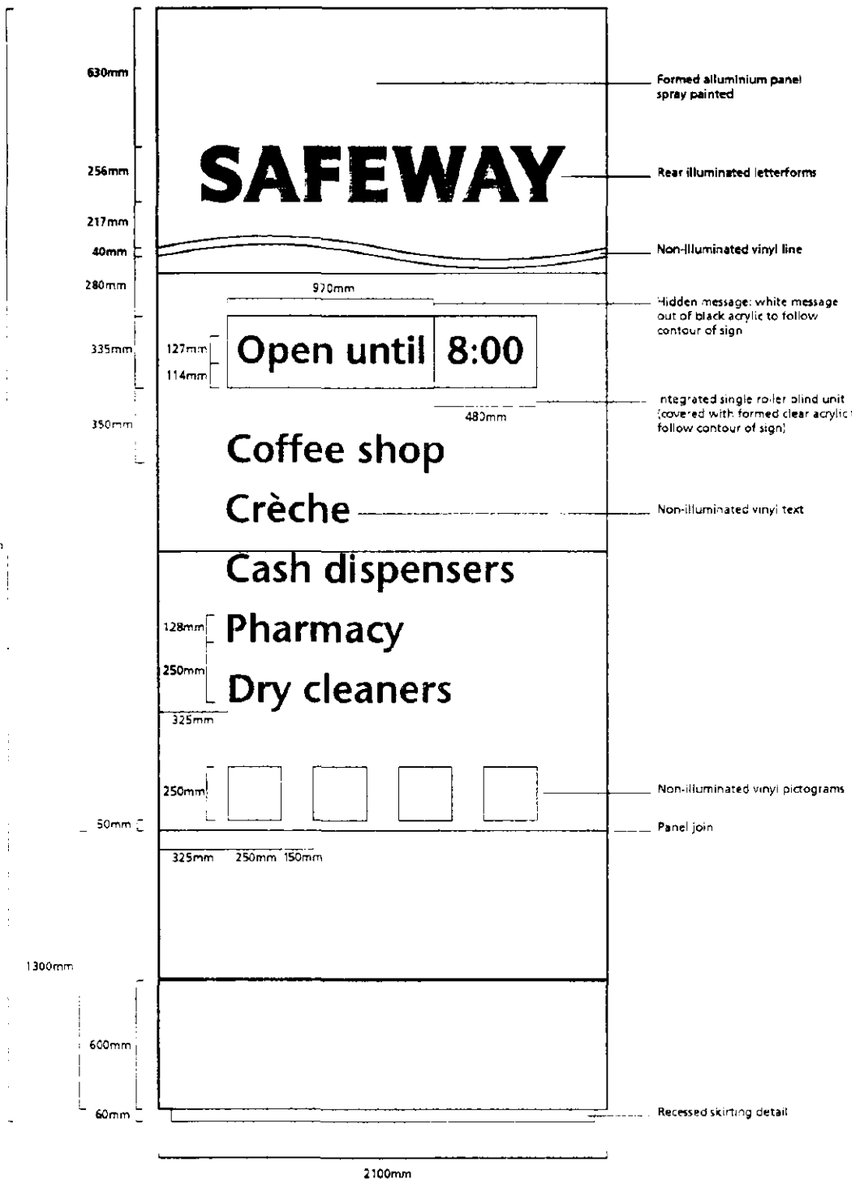

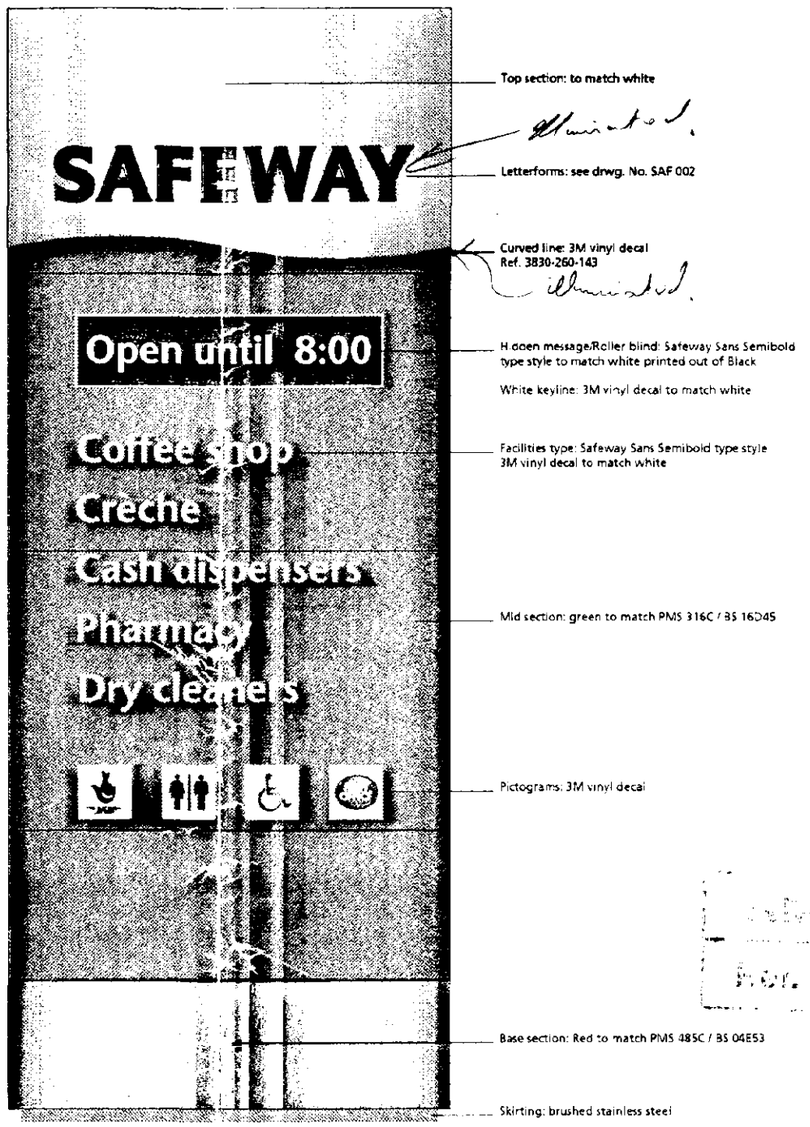

Drawing revisions

A 11.4.95

Single rollerblind unit/fixed message
Facility names
Facility icons
'SAFEWAY' size change


B 18.4.95

Red vinyl reference added
All panel joins added
Overall height dimension amended
Hidden message information amended

OFFICE COPY

SOUTH HOLLAND DC
HOUSING & PLANNING
15 MAY 1995
H16/313/95
Ref: 0314/95

Plan view

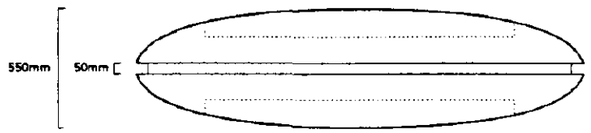

Prime sign messages.

(Max of 5 – in order of priority)

Coffee shop
Crèche
Cash dspensers
Pharmacy
Dry cleaners
Photo processing
Toilets
Post office
Petrol

Prime sign symbols.

(Max of 4 – in order of priority)




Notes.

1. Facilities shown are for example only, specifics to be decided on a site by site basis.
2. Pictograms suit ruling above.
3. Artwork supplied by Sampson Tyrrell


Sampson Tyrrell

PROJECT 2000	
Store Prime Sign Mk VI	
Scale	1:20
Date	27.3.95
Drwg. No.	SAF 001 B



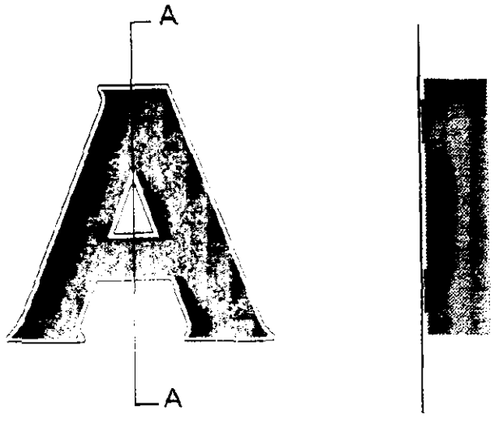

Section AA

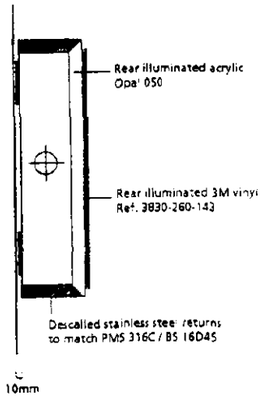

Drawing revisions


A 18.4.95


Section AA detailing ammended

Sampson Tyrrell


PROJECT 2000	
Primary letterforms	
Scale	1:20
Date	12.4.95
Drwg. No.	SAF 024 A

Front & rear elevation

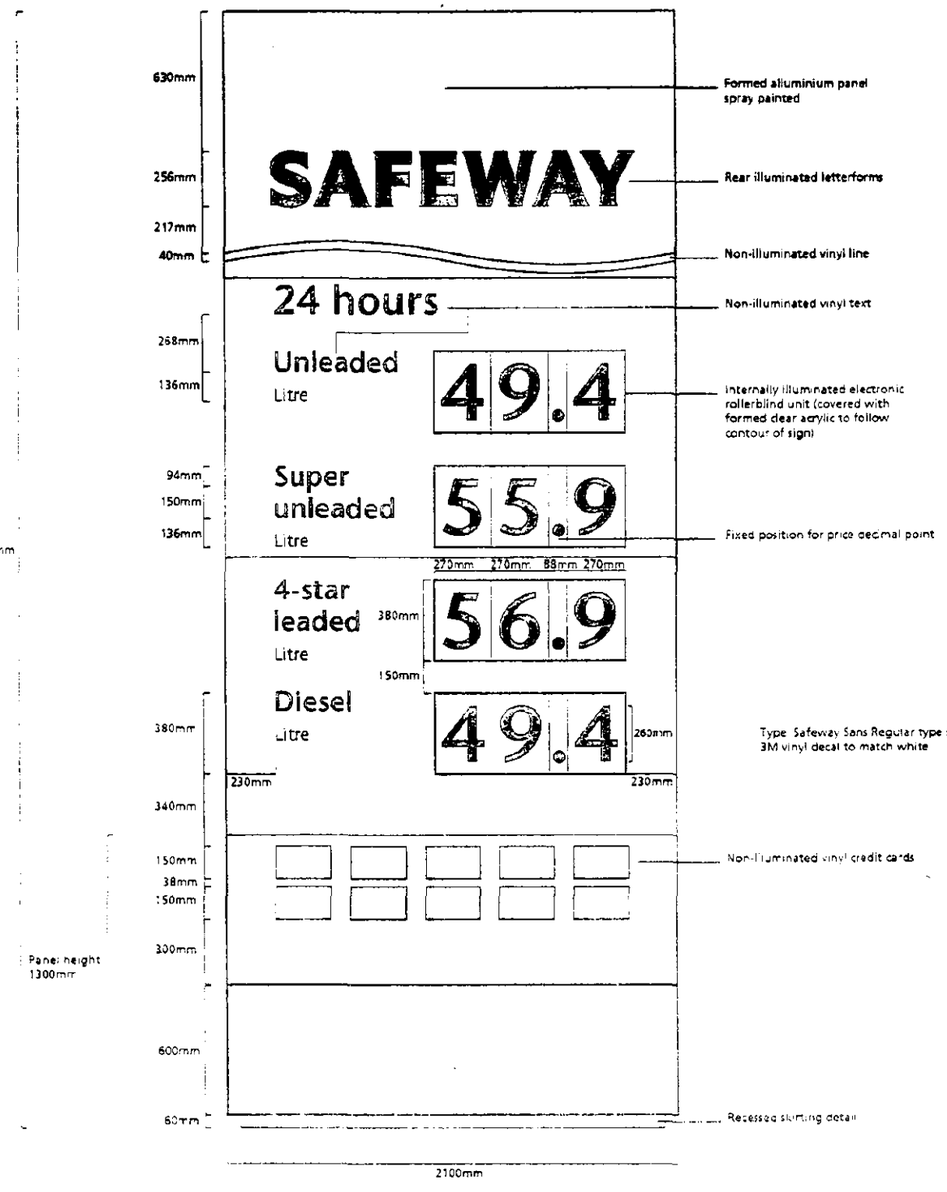

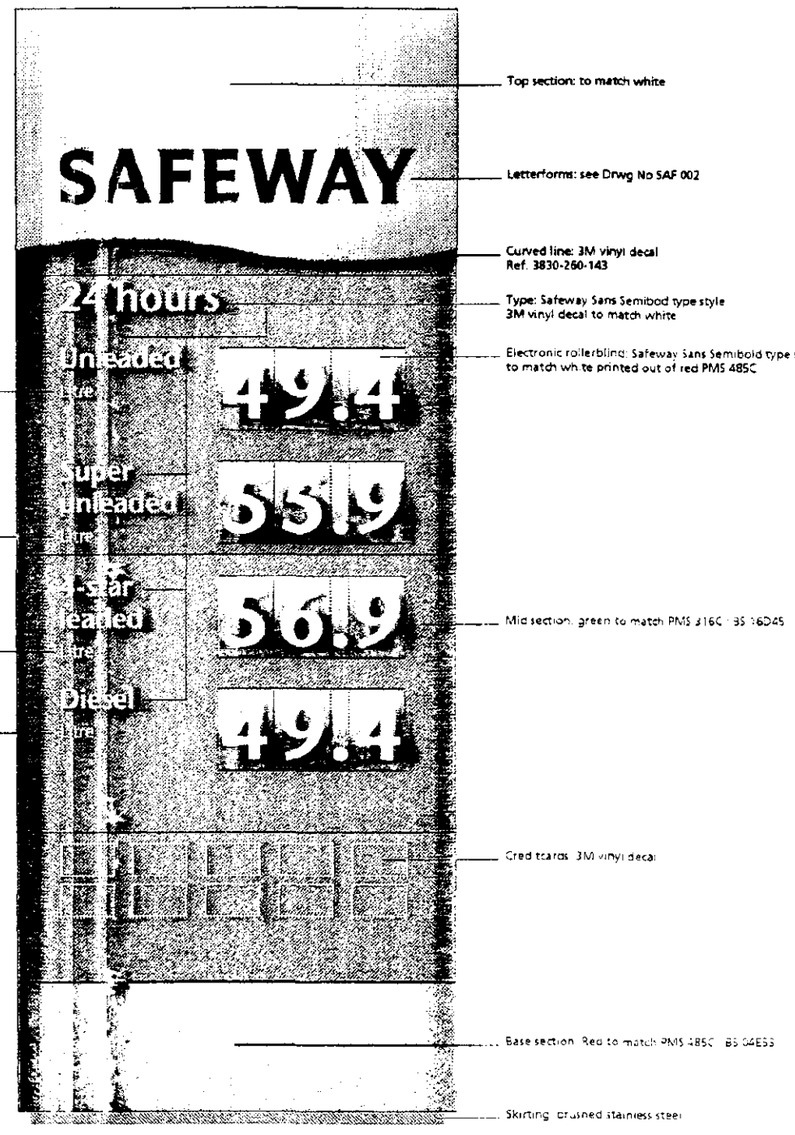

Plan view

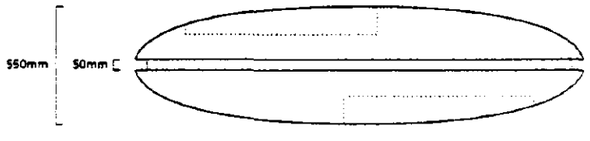

Drawing revisions

A 11.4.95

'SAFEWAY' size change

B 18.4.95

Overall sign height amended
Panel joins added
Change to position of rollerblind units
Change to position of '24 hours'
Red vinyl reference added
Rollerblind details altered, including 'fixed dot'

C 25.4.95

Super unleaded and 4-star leaded changed to lower case on colour drawing


Notes.


1. Facilities shown are for example only, specifics to be decided on a site by site basis.
2. Artwork to be supplied by Sampson Tyrrell


Sampson Tyrrell


PROJECT 2000	
PFS Prime Sign Mk VI	
Scale	1:20
Date	27.3.95
Drwg. No.	SAF 003 C


Section AA Canopy face elevation

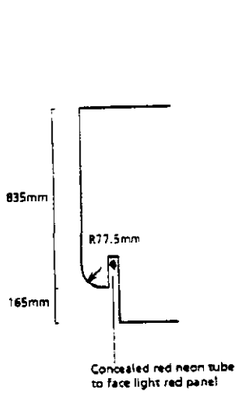


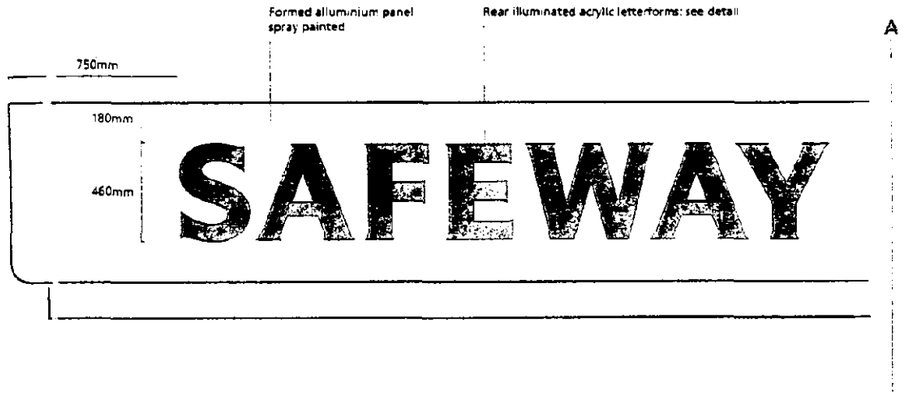

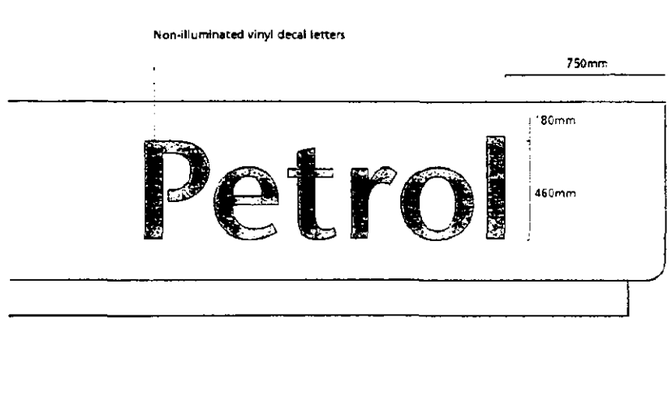


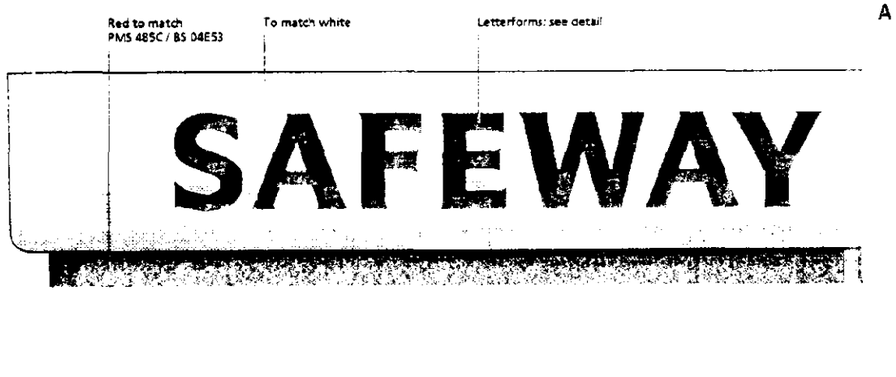


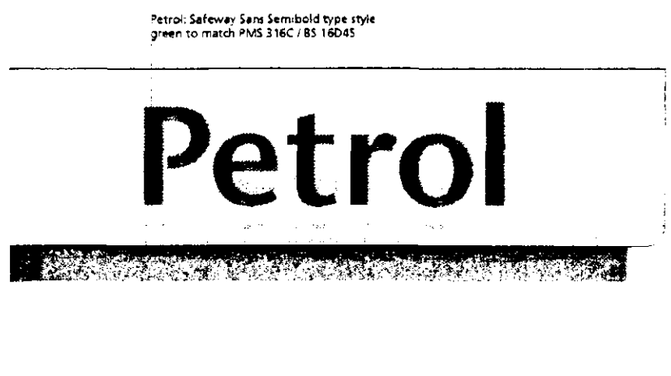

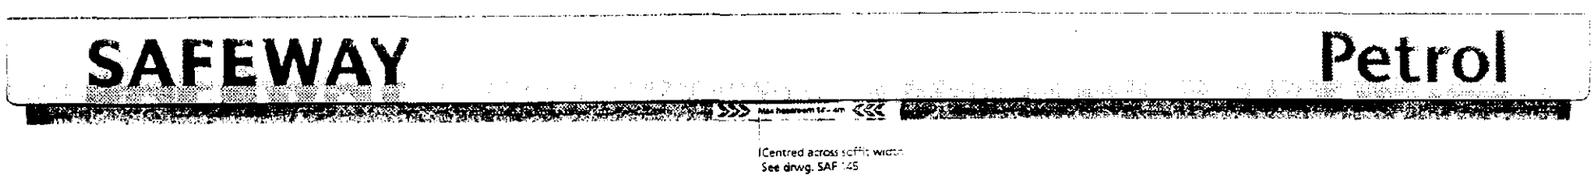

Letterform detail

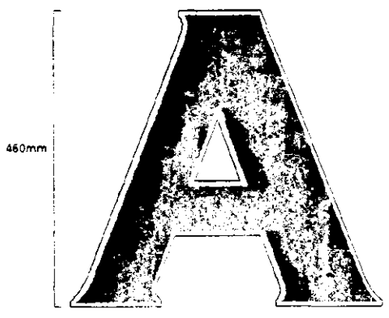

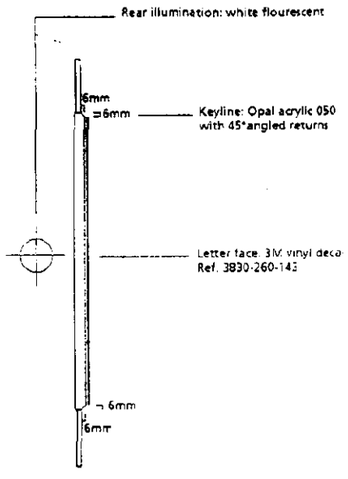

Drawing revisions

A 18.4.95


Change to radius dimension
Letterform detail ammended

B 27.4.95

Max. headroom sign added

Notes.

1. 'SAFEWAY' and 'Petrol' can be applied to two adjacent faces when site visibility requires it. Safeway to confirm.

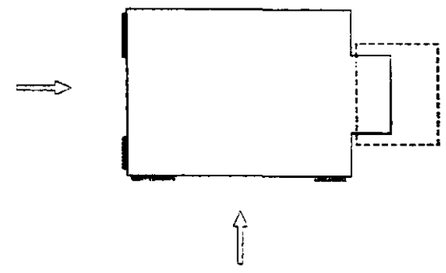

Sampson Tyrrell

PROJECT 2000	
PFS Canopy sign	
Scale	1:20
Date	3.4.95
Drwg. No.	SAF 005 B