


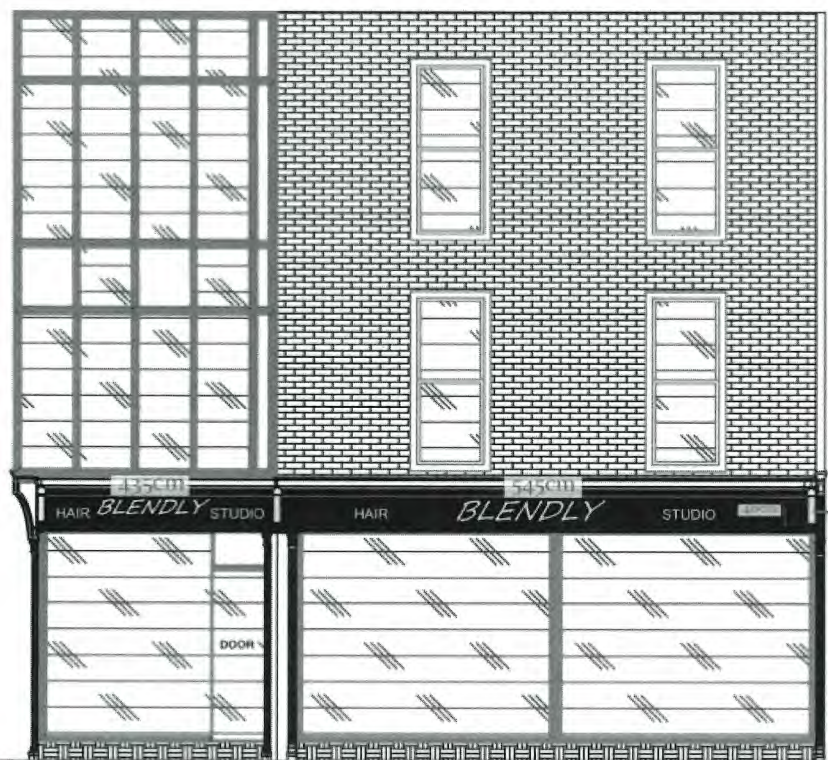

2100mm = Opening door
 290mm*1400 = Light up letters
 3050mm = Barber poles height from ground

different colours light 7 The main letters will be
 Red, green, blue, white, yellow, purple, pink

sing A&B

the blank trays will be made in two halves
 from 3mm thick satin black aluminium composite

The Main letters will be made from 5mm thick black acrylic mounted on 25mm tall stand off fittings with RGB leds mounted on the rear face with a 1m long RGB Cable for connection to a suitable RGB controller and power supply

There are fourteen 11 inch letters

The smaller letters will be cut from 3mm thick brushed gold aluminium composite mounted on 20mm tall stand off fittings

There are twenty 4" shapes

The Gents grooming will be Grey cut vinyl and the matt white behind the main letters is 4m of vinyl! fitted

the media logos will be printed and laminated and mounted 3mm aluminium composite and fitted to the tray on 20mm stand off fittings The signs will be supplied fully assembled, wired and ready to hang