



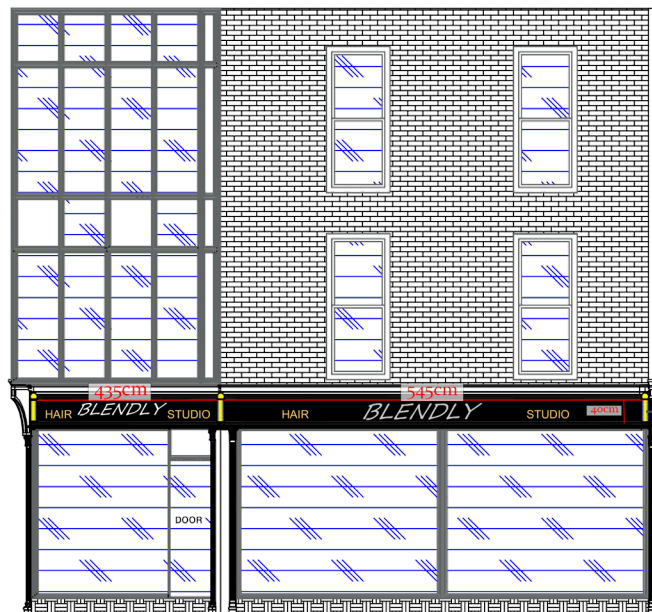

The barber pole is 500 mm tall
And is 220mm from the wall
150mm is the pole's width.

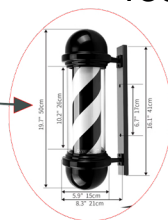

2100mm = Opening door
290mm*1400 = Light up letters
3050mm = Barber poles height from ground

different colours light 7 The main letters will be
Red, green, blue, white, yellow, purple, pink