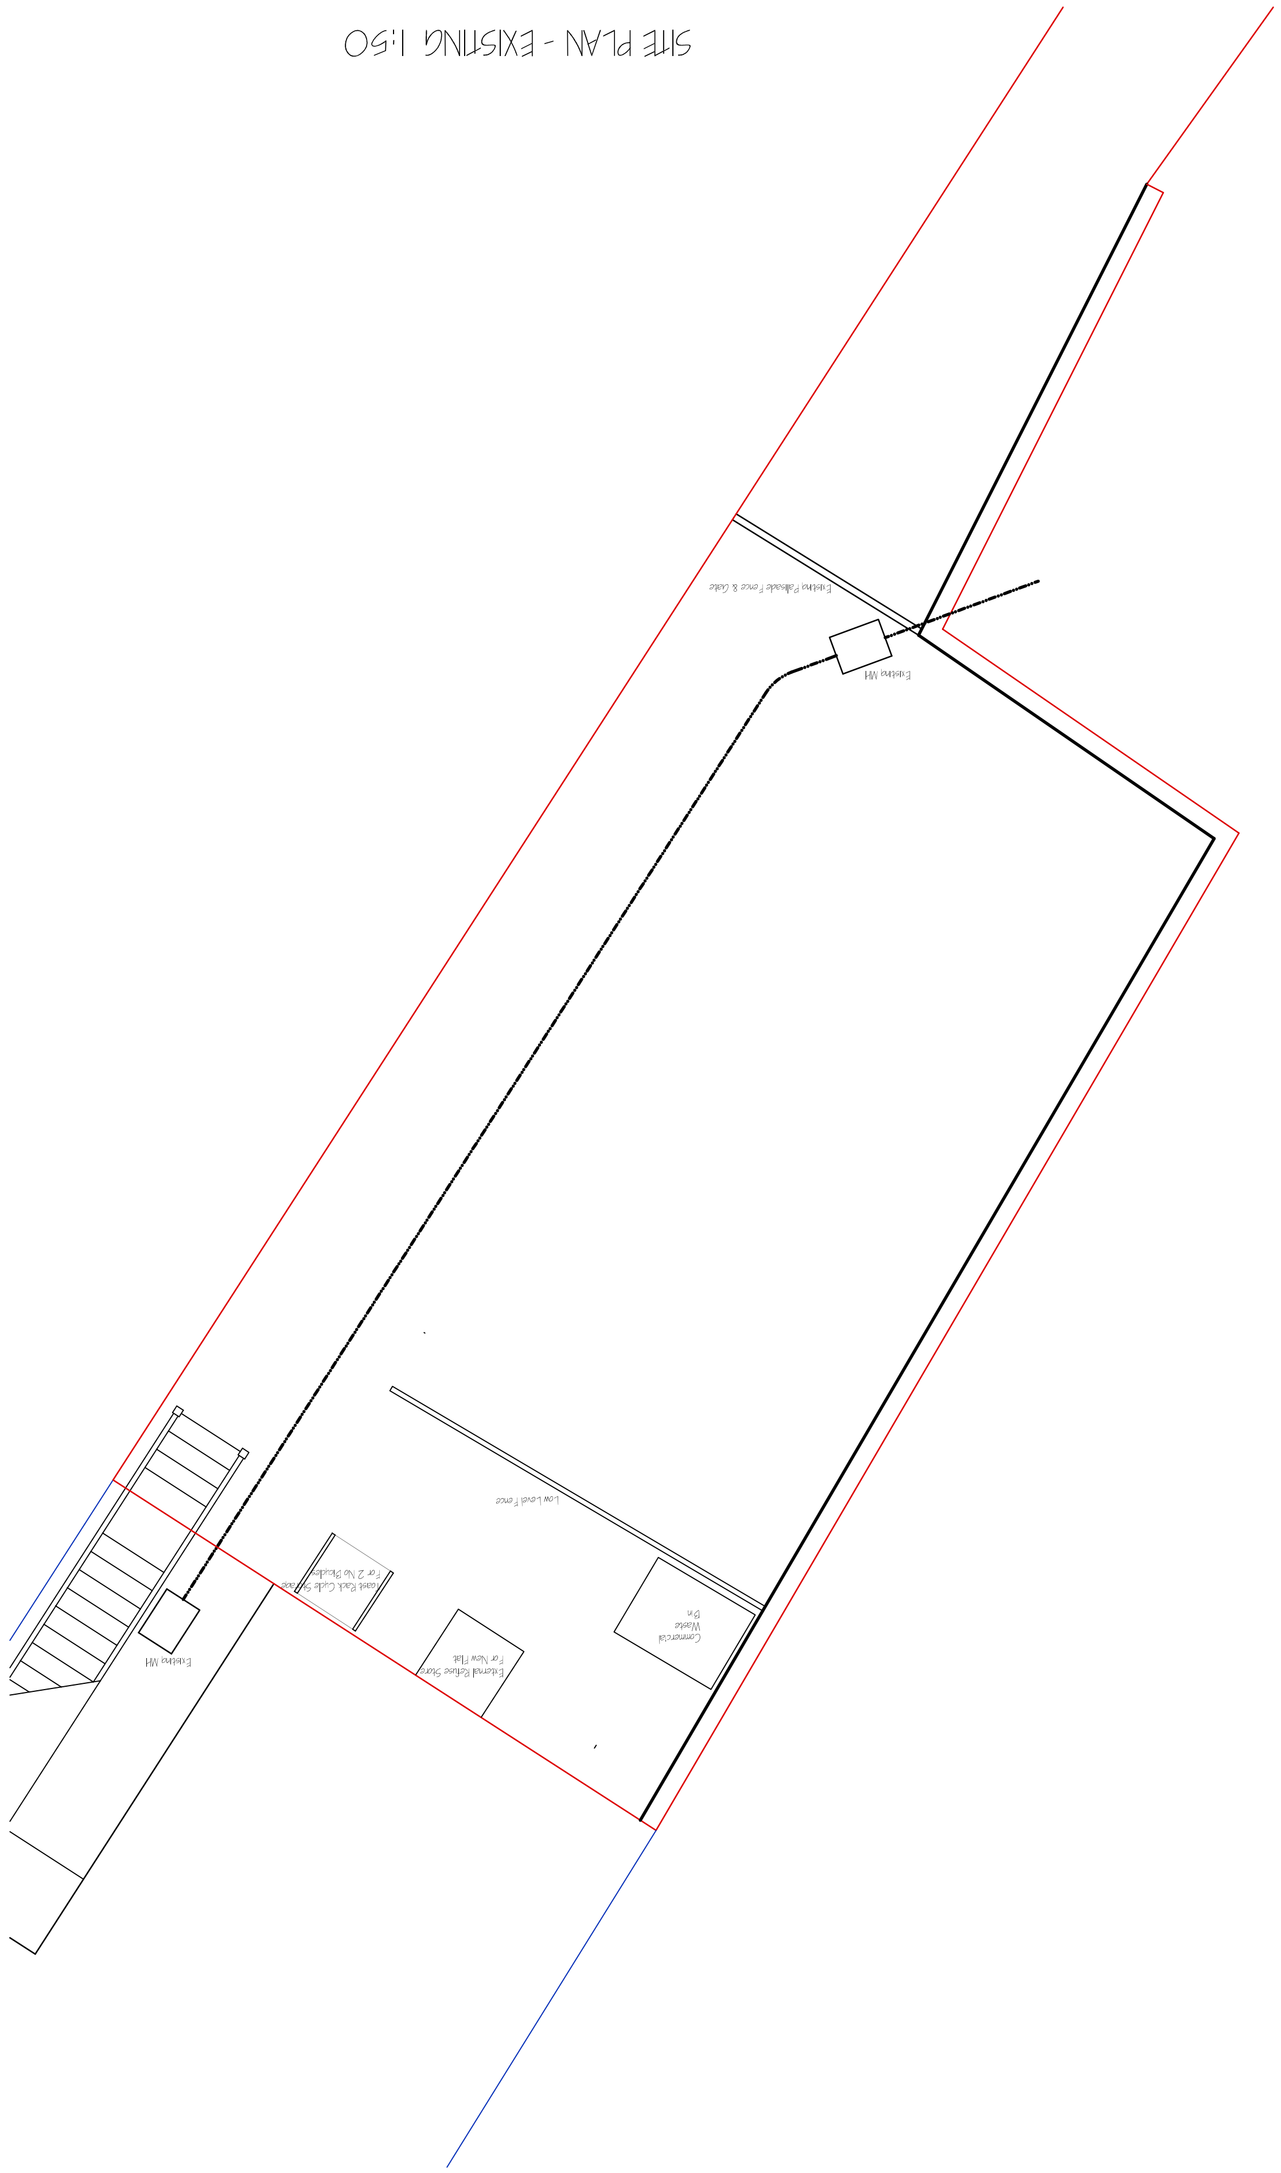

SITE PLAN - EXISTING 1:50

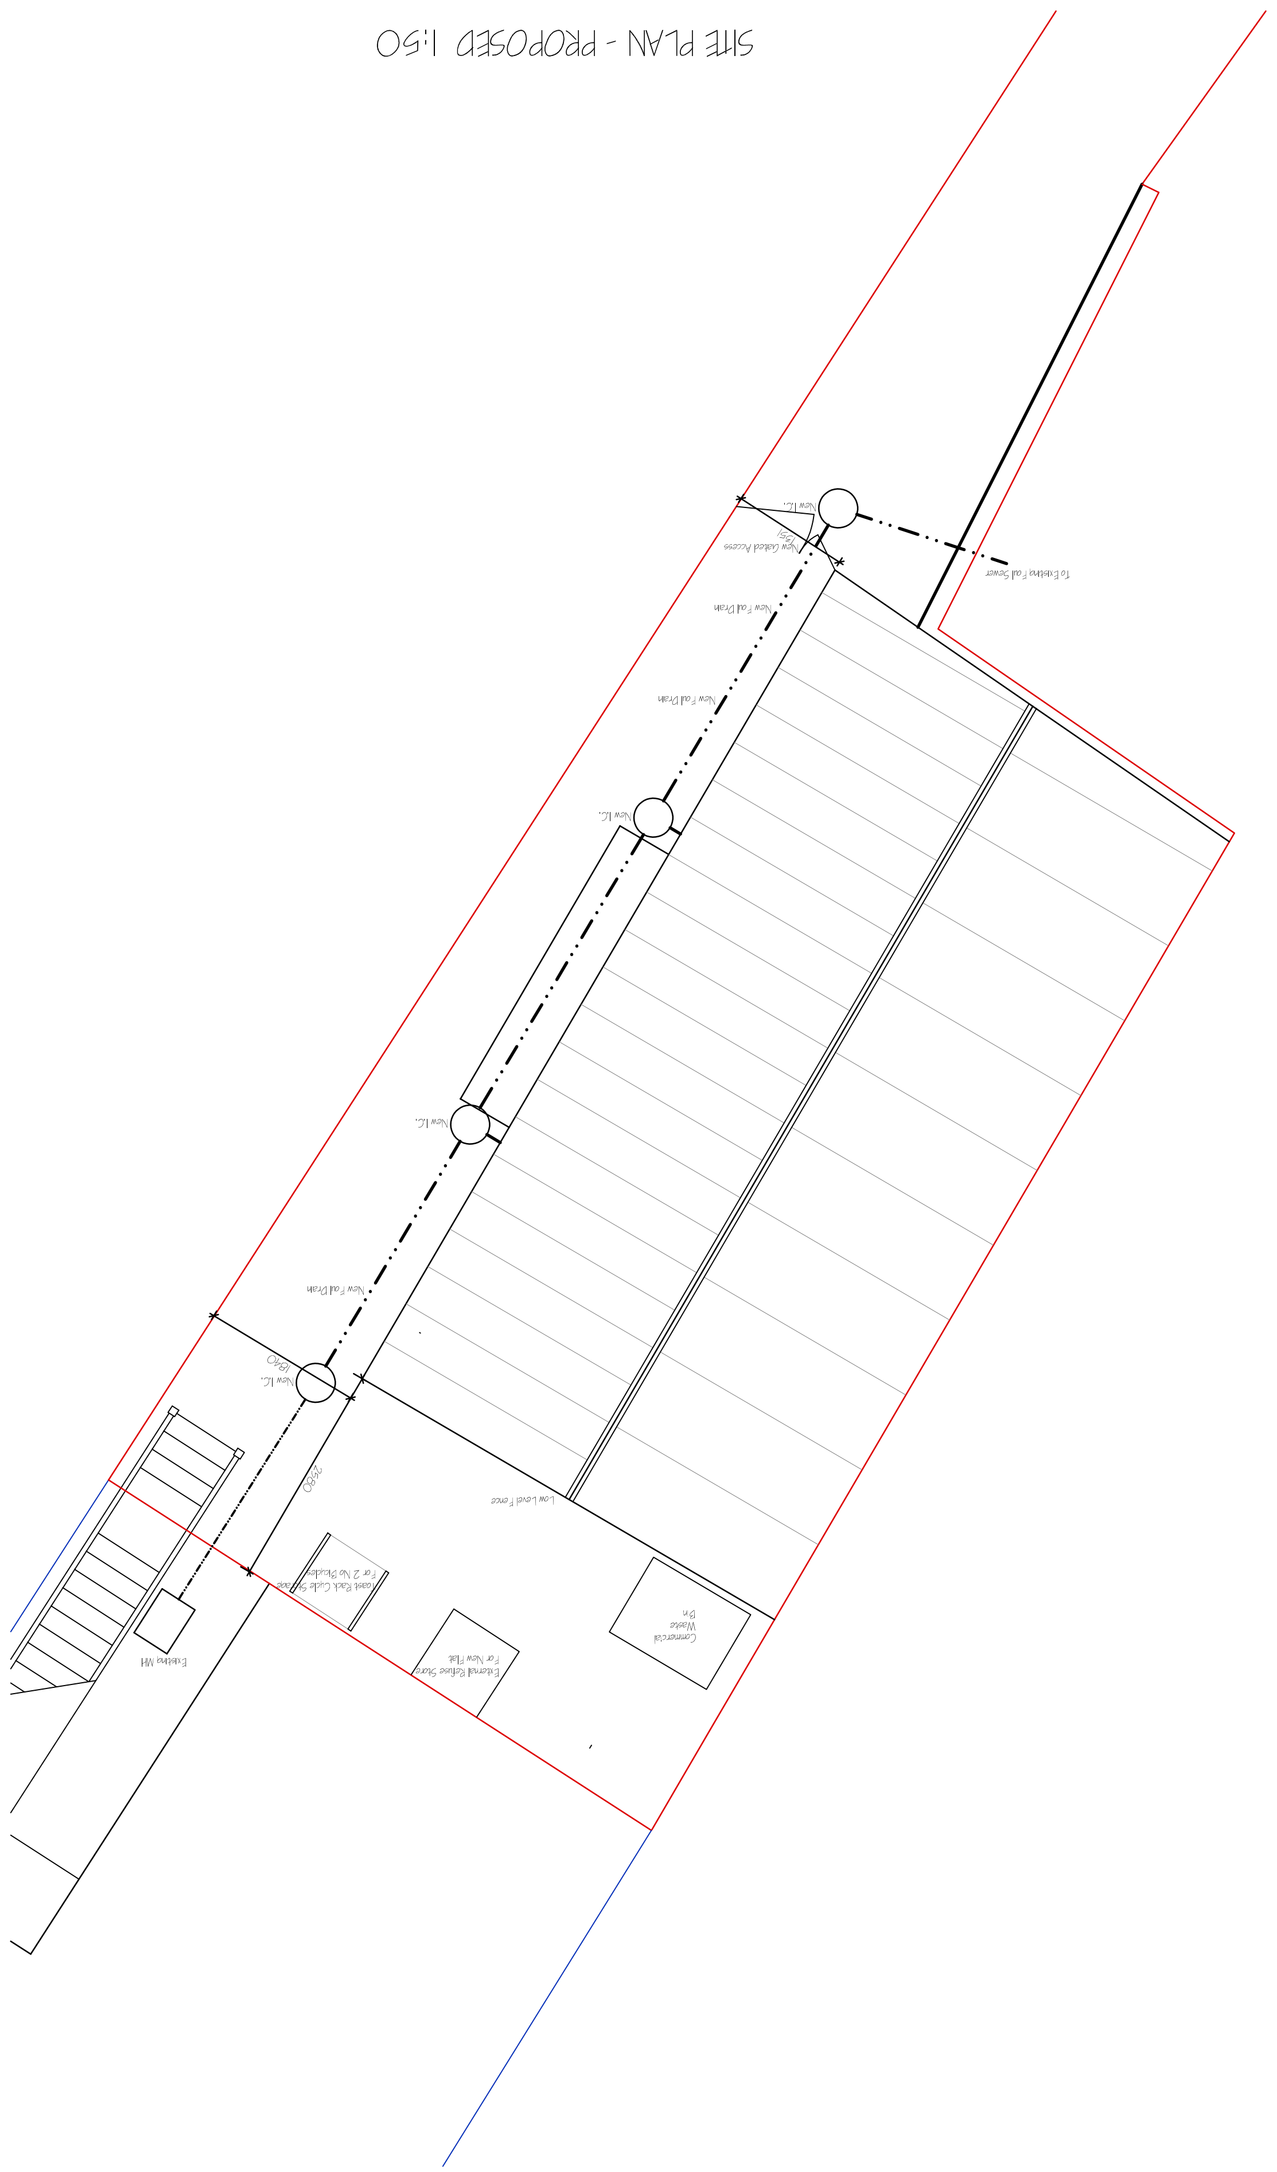

SITE PLAN - PROPOSED 1:50

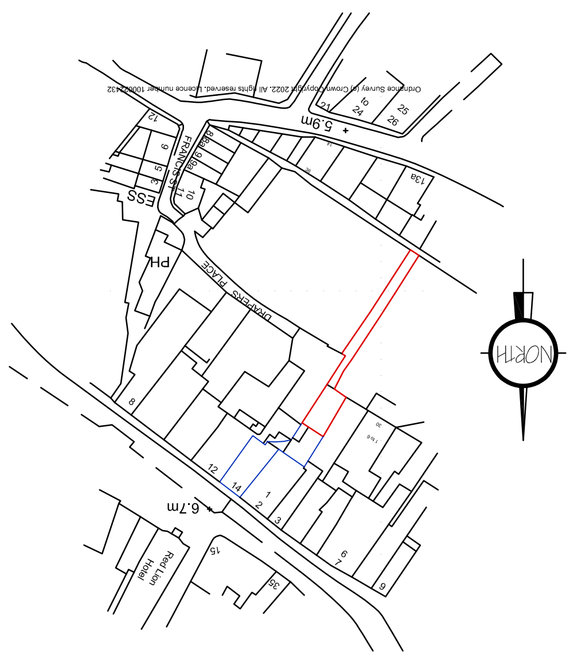
Chequers Inn
Pub
Car Park
Bus Stop
Post Box
Phone Box
Pond
Village Sign
Bus Stop
Bus Stop
Bus Stop