




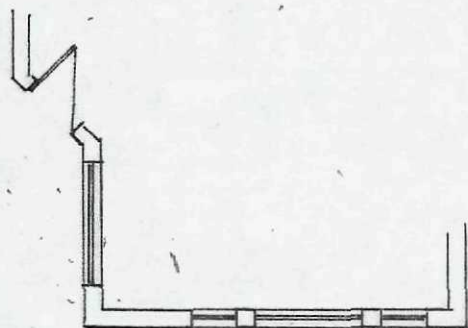

Existing 1:100

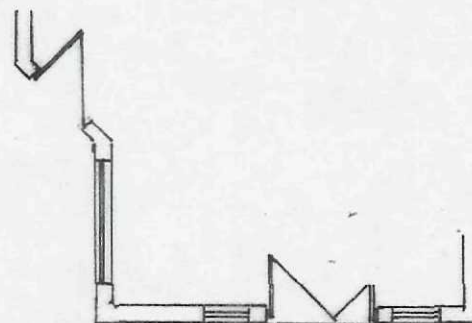


Proposed 1:100

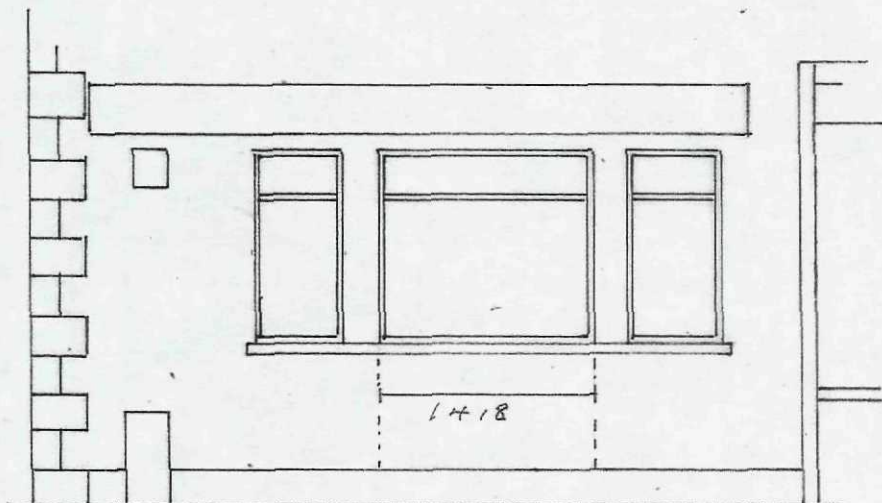

1:50

— remove —

mechanically cut reveals
Repair plaster & reveals

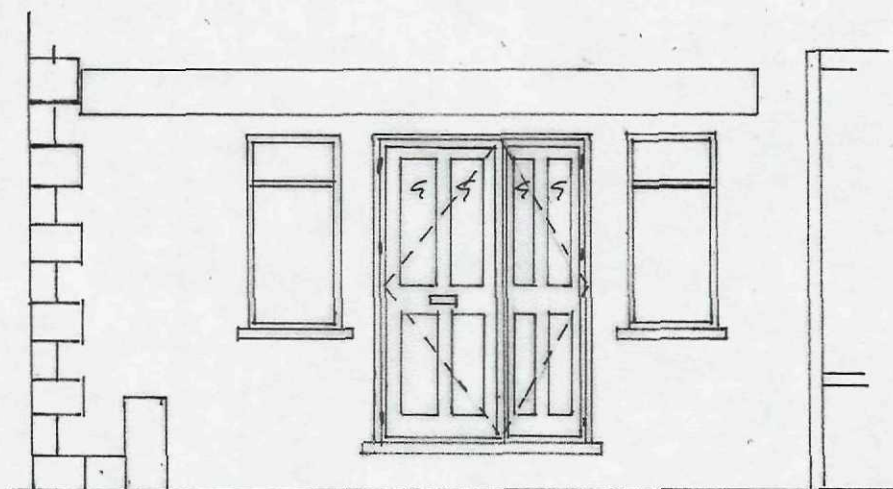

1:50

1418
885 533 doors 838 x 486

Lintel retained
Upper panes double glazed Low E 1-8u. value
Inward opening. Safety glazing
Bed dpc below frame

No. 4 Winsover Road Spalding PE11 1EH
Dwg No. 1 April 2015 R. Larby