



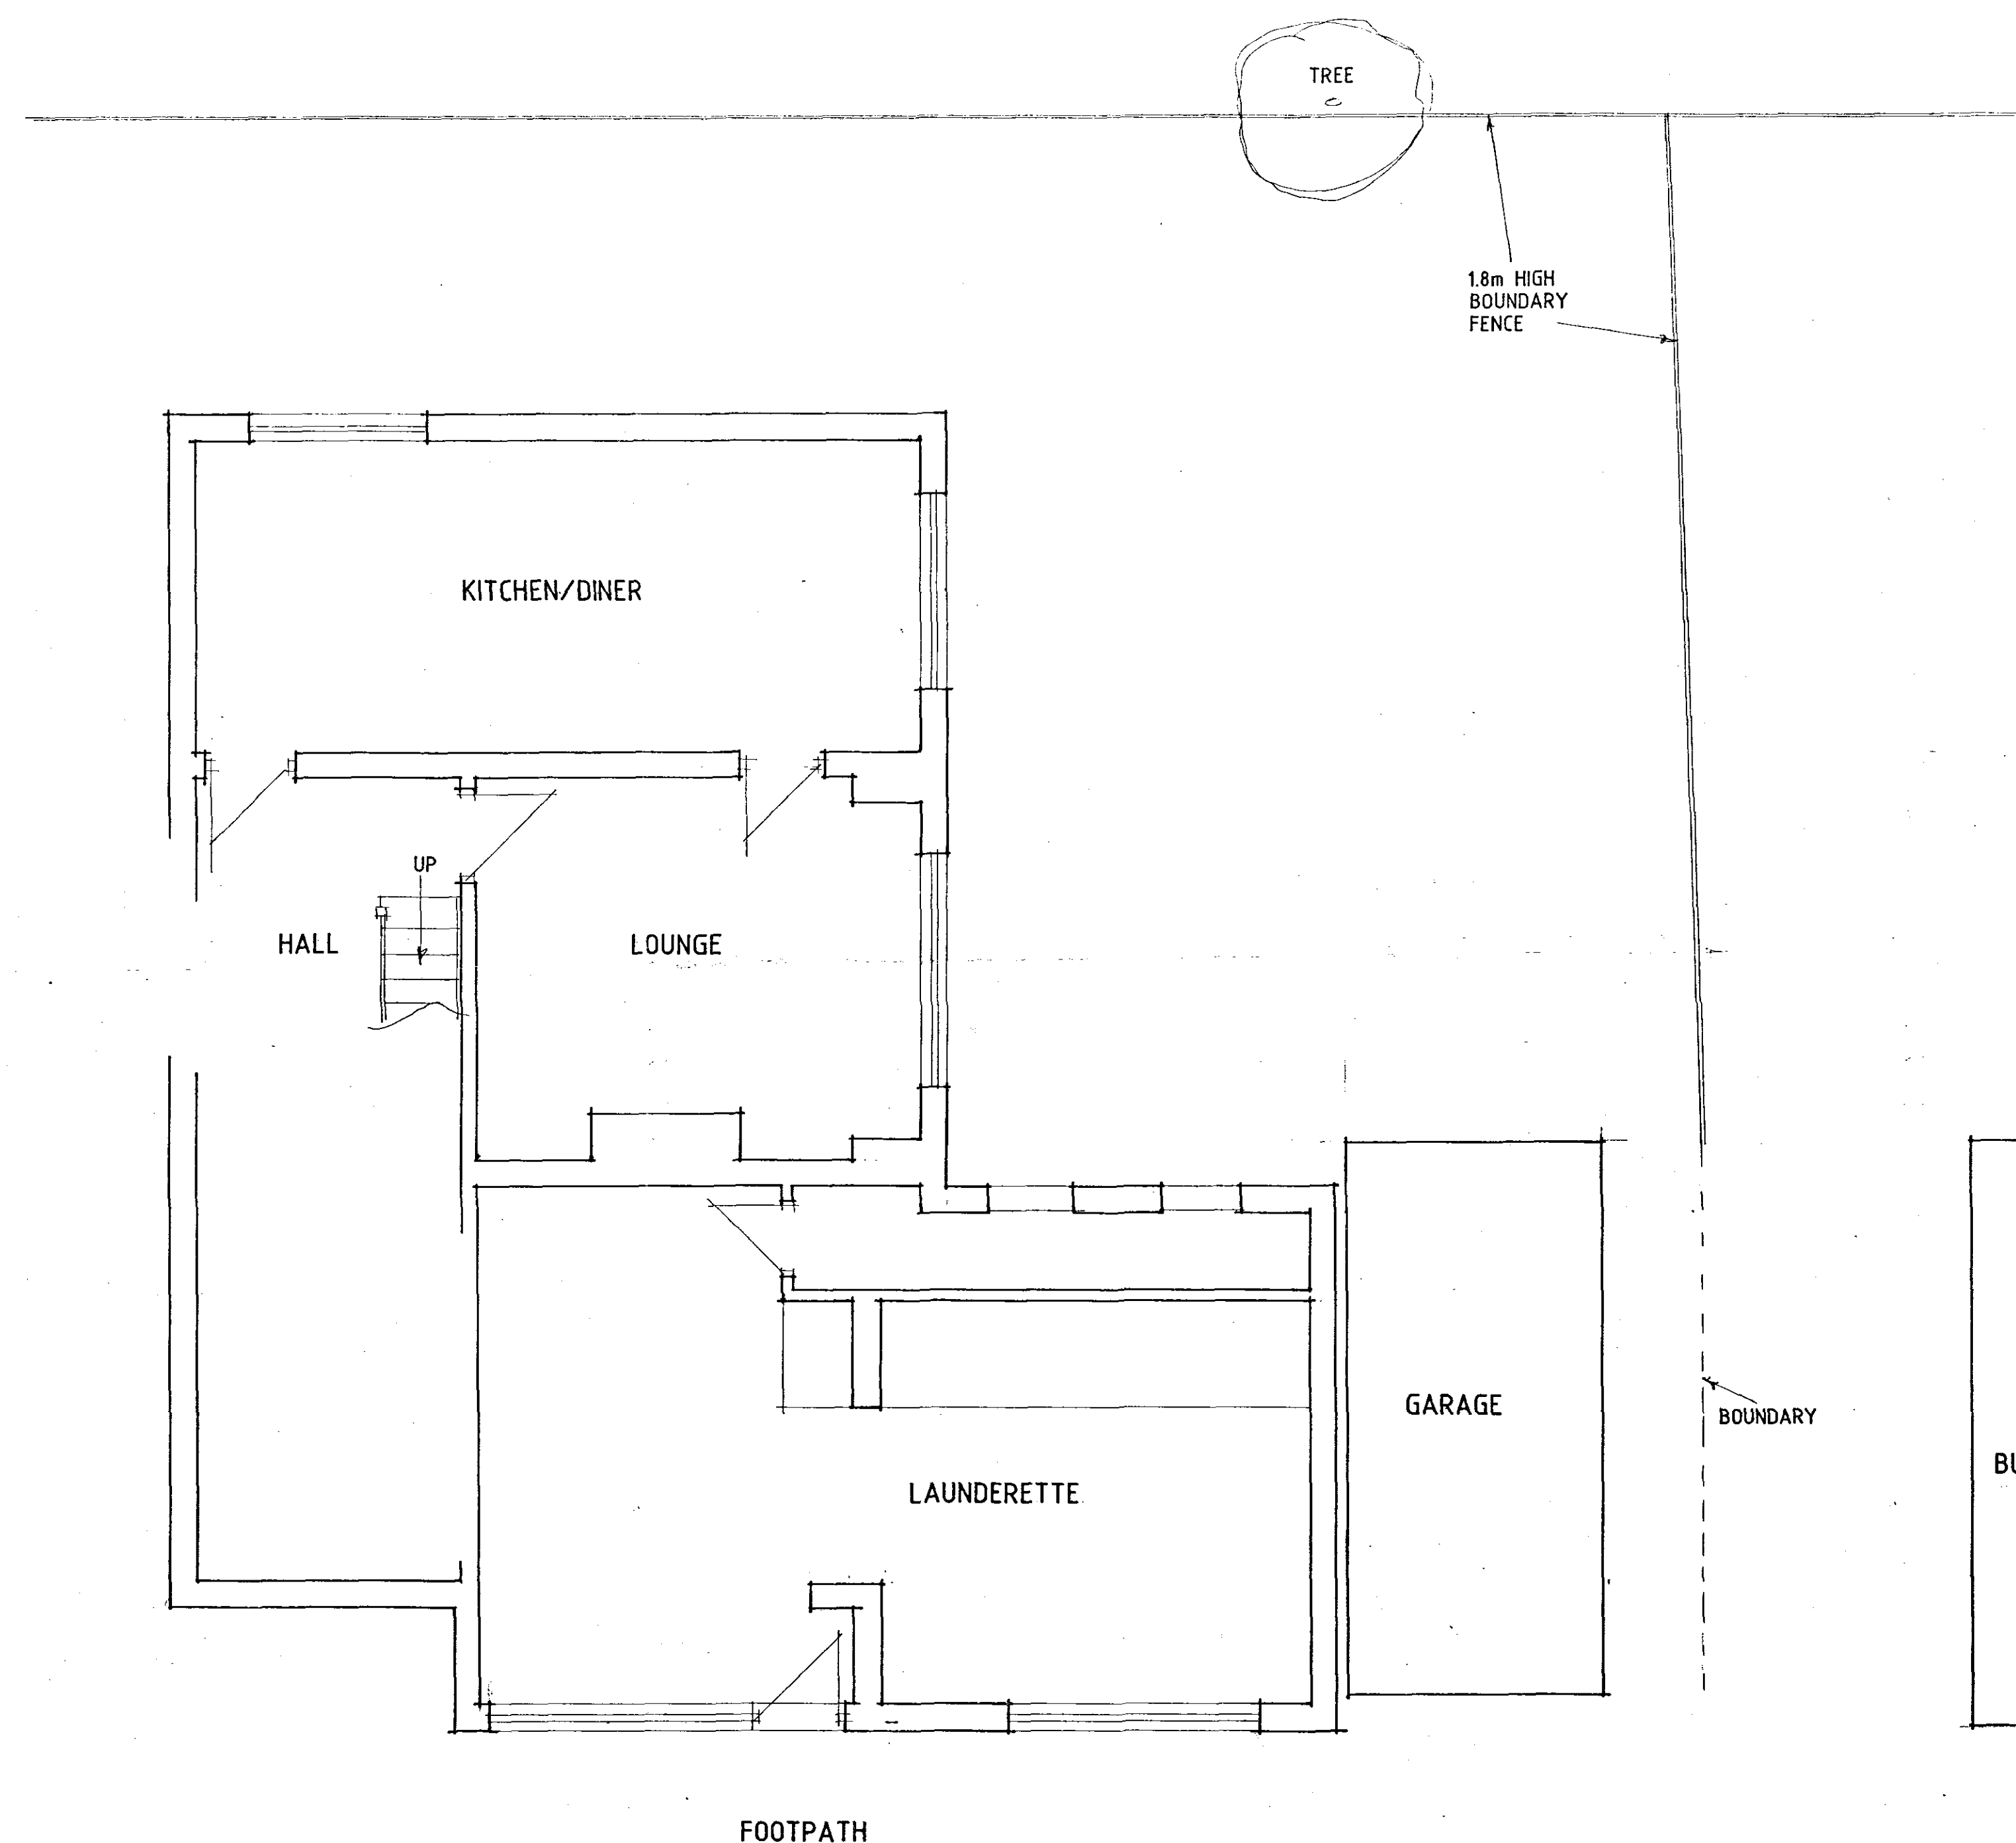

GROUND FLOOR PLAN

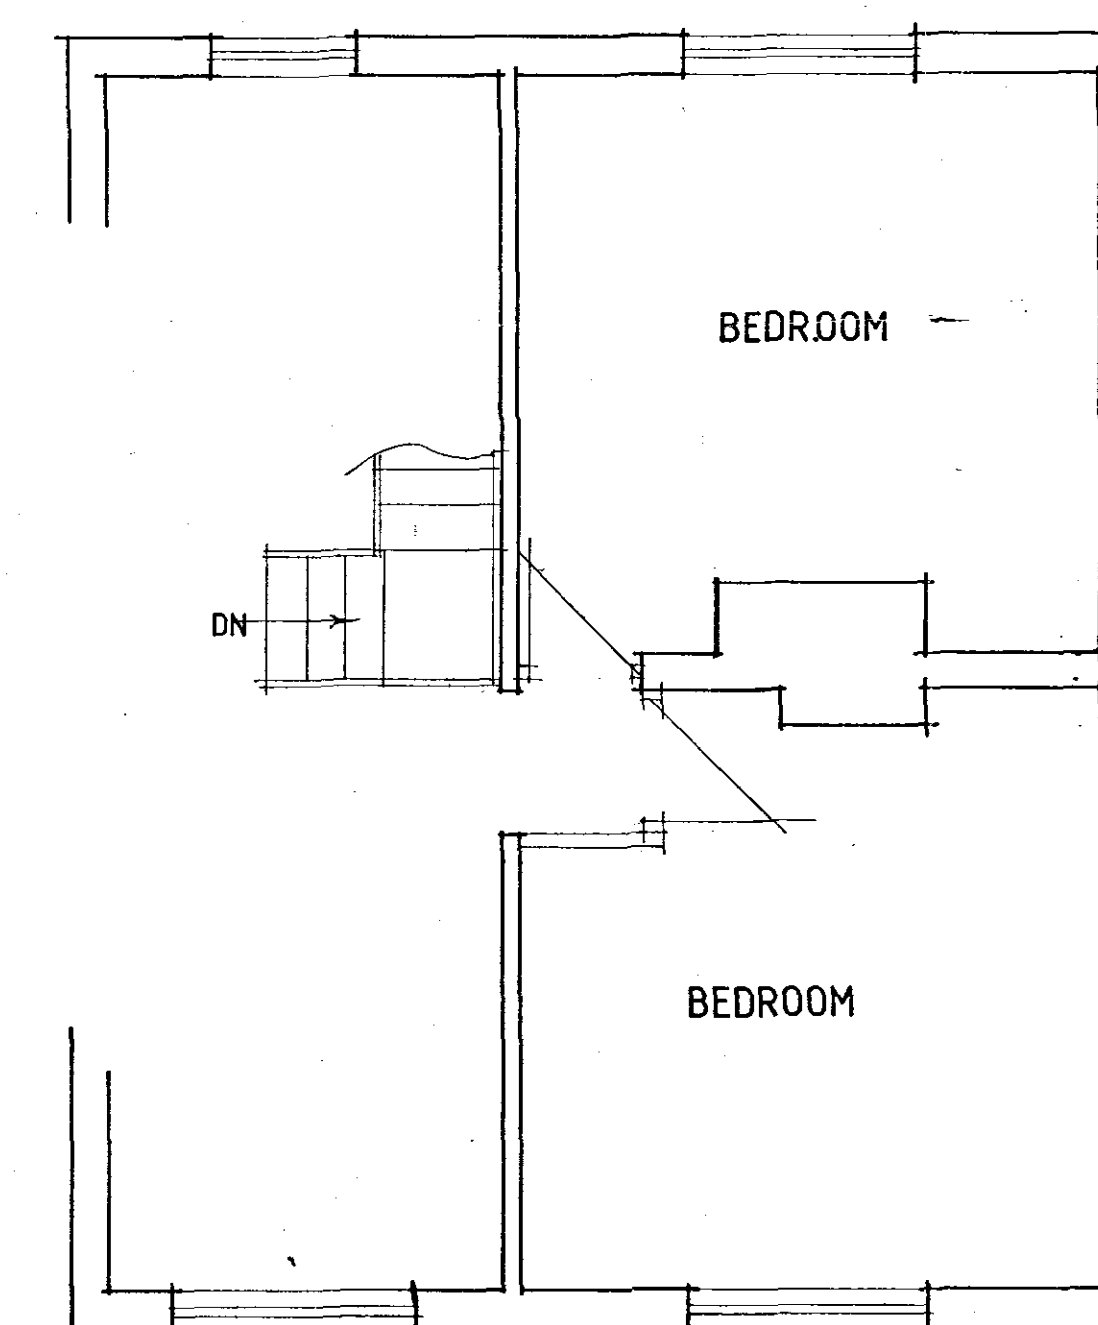

FIRST FLOOR PLAN

0331/06

Status
 D E S I G N
 CONSULTANTS IN ARCHITECTURE & PLANNING

PROPOSED EXTENSION TO
 FORM SEMI-DETACHED HOUSE
 AT 84 HOLBEACH ROAD
 SPALDING

MR.T.S. KHELA

PLANS AS EXISTING

1:50

NOV-05

SD05-065/4

B.GILHAM.

2 Edinburgh Walk, Holbeach,
 Spalding, Lincs. PE12 7AP
 Tel: 01406 424363 Fax: 01406 490702

