

G2

01279 626262 | STUDIO@G2.CO.UK | G2.CO.UK

SHEET NO.

P100

SITE LOCATION AND
BLOCK PLAN

DATE	CURRENT REVISION
------	------------------

PROJECT NAME

40 Stonegate

PROJECT NUMBER 1757

PROJECT STATUS -

PROJECT ADDRESS 40 Stonegate, Spalding,
PE11 2PH

NOTES

ALL DIMENSIONS AND MEASUREMENTS PRESENTED
ARE APPROXIMATE AND SHOULD BE VERIFIED ON-
SITE PRIOR TO CONSTRUCTION.

VARIATIONS MAY EXIST DUE TO SITE CONDITIONS,
ADJUSTMENTS, OR OTHER UNFORESEEN FACTORS.

CONTRACTORS SHOULD PROMPTLY REPORT ANY
DISCREPANCIES, DEFECTS, OR ISSUES ENCOUNTERED
DURING CONSTRUCTION TO G2 ARCHITECTURE
LIMITED. IF YOU HAVE ANY QUESTIONS, PLEASE DO
NOT HESITATE TO CONTACT US ON 07449 626262.


THE CONTRACTOR IS RESPONSIBLE FOR
INTERPRETING AND EXECUTING THE DRAWINGS
ACCURATELY AND ACCORDING TO BEST PRACTICES.

THESE DRAWINGS ARE PROTECTED BY COPYRIGHT
AND ARE PROVIDED FOR THE SOLE PURPOSE OF THE
CURRENT PROJECT. THEY ARE NOT TO BE COPIED,
TRACED, OR USED FOR ANY FUTURE WORK WITHOUT
PRIOR WRITTEN CONSENT FROM G2 ARCHITECTURE
LIMITED.

© G2 ARCHITECTURE LIMITED 2025.
ALL RIGHTS RESERVED.

DRAWN BY	CHECKED BY
TS	GD

SCALE	PAPER SIZE
As indicated	A2

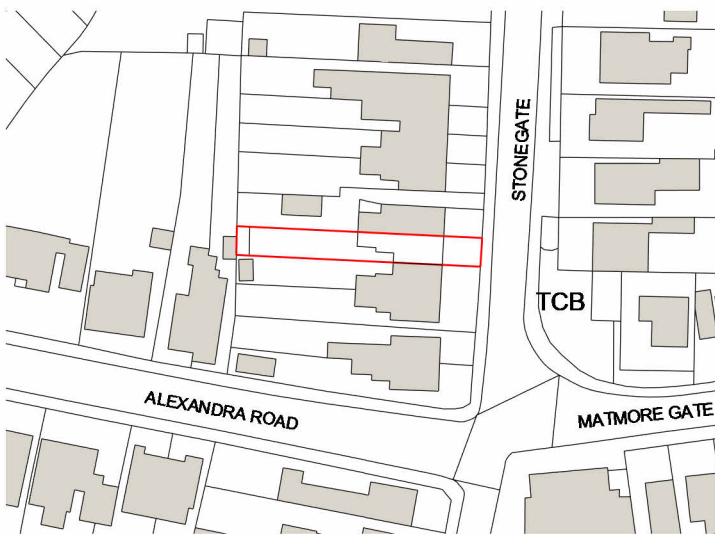


SITE LOCATION PLAN

1:1250



EXISTING BLOCK PLAN

1:200

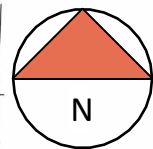

STONEGATE

TCB

N