


Advertisement Application

D&L Computer Services Ltd
13a The Crescent
Spalding
Lincs
PE11 1AE

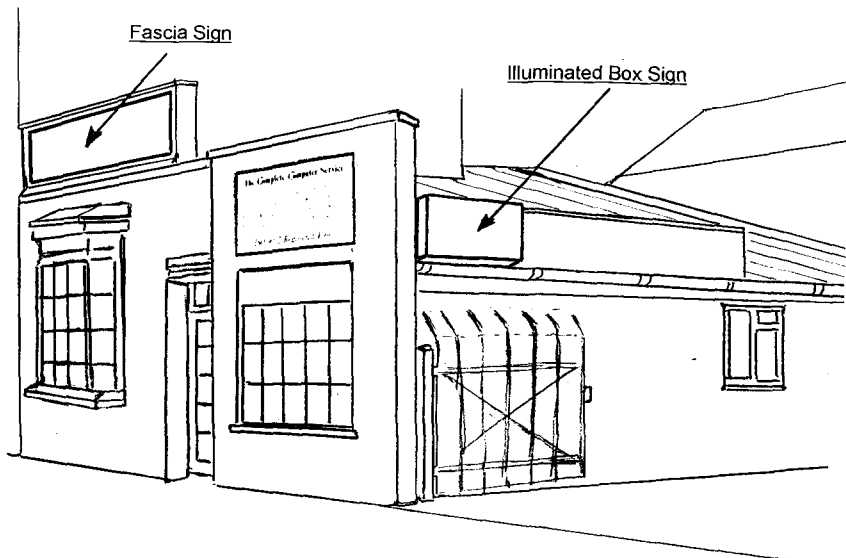

Fascia Sign – To be mounted on existing Front Parapet



Width - 3700mm
Height - 864mm
Blue lettering on White background.

Max Height above
Ground Level = 4800mm

Illuminated Box Sign – To be mounted on existing Side Fascia Board



Width - 1524mm
Height - 610mm
Depth - 114mm
White lettering on Blue background.

**SOUTH HOLLAND DC
HOUSING & PLANNING**

06 APR 1999

Ref:

0333/99

Max Height above
Ground Level = 3100mm

All Dimensions in mm