
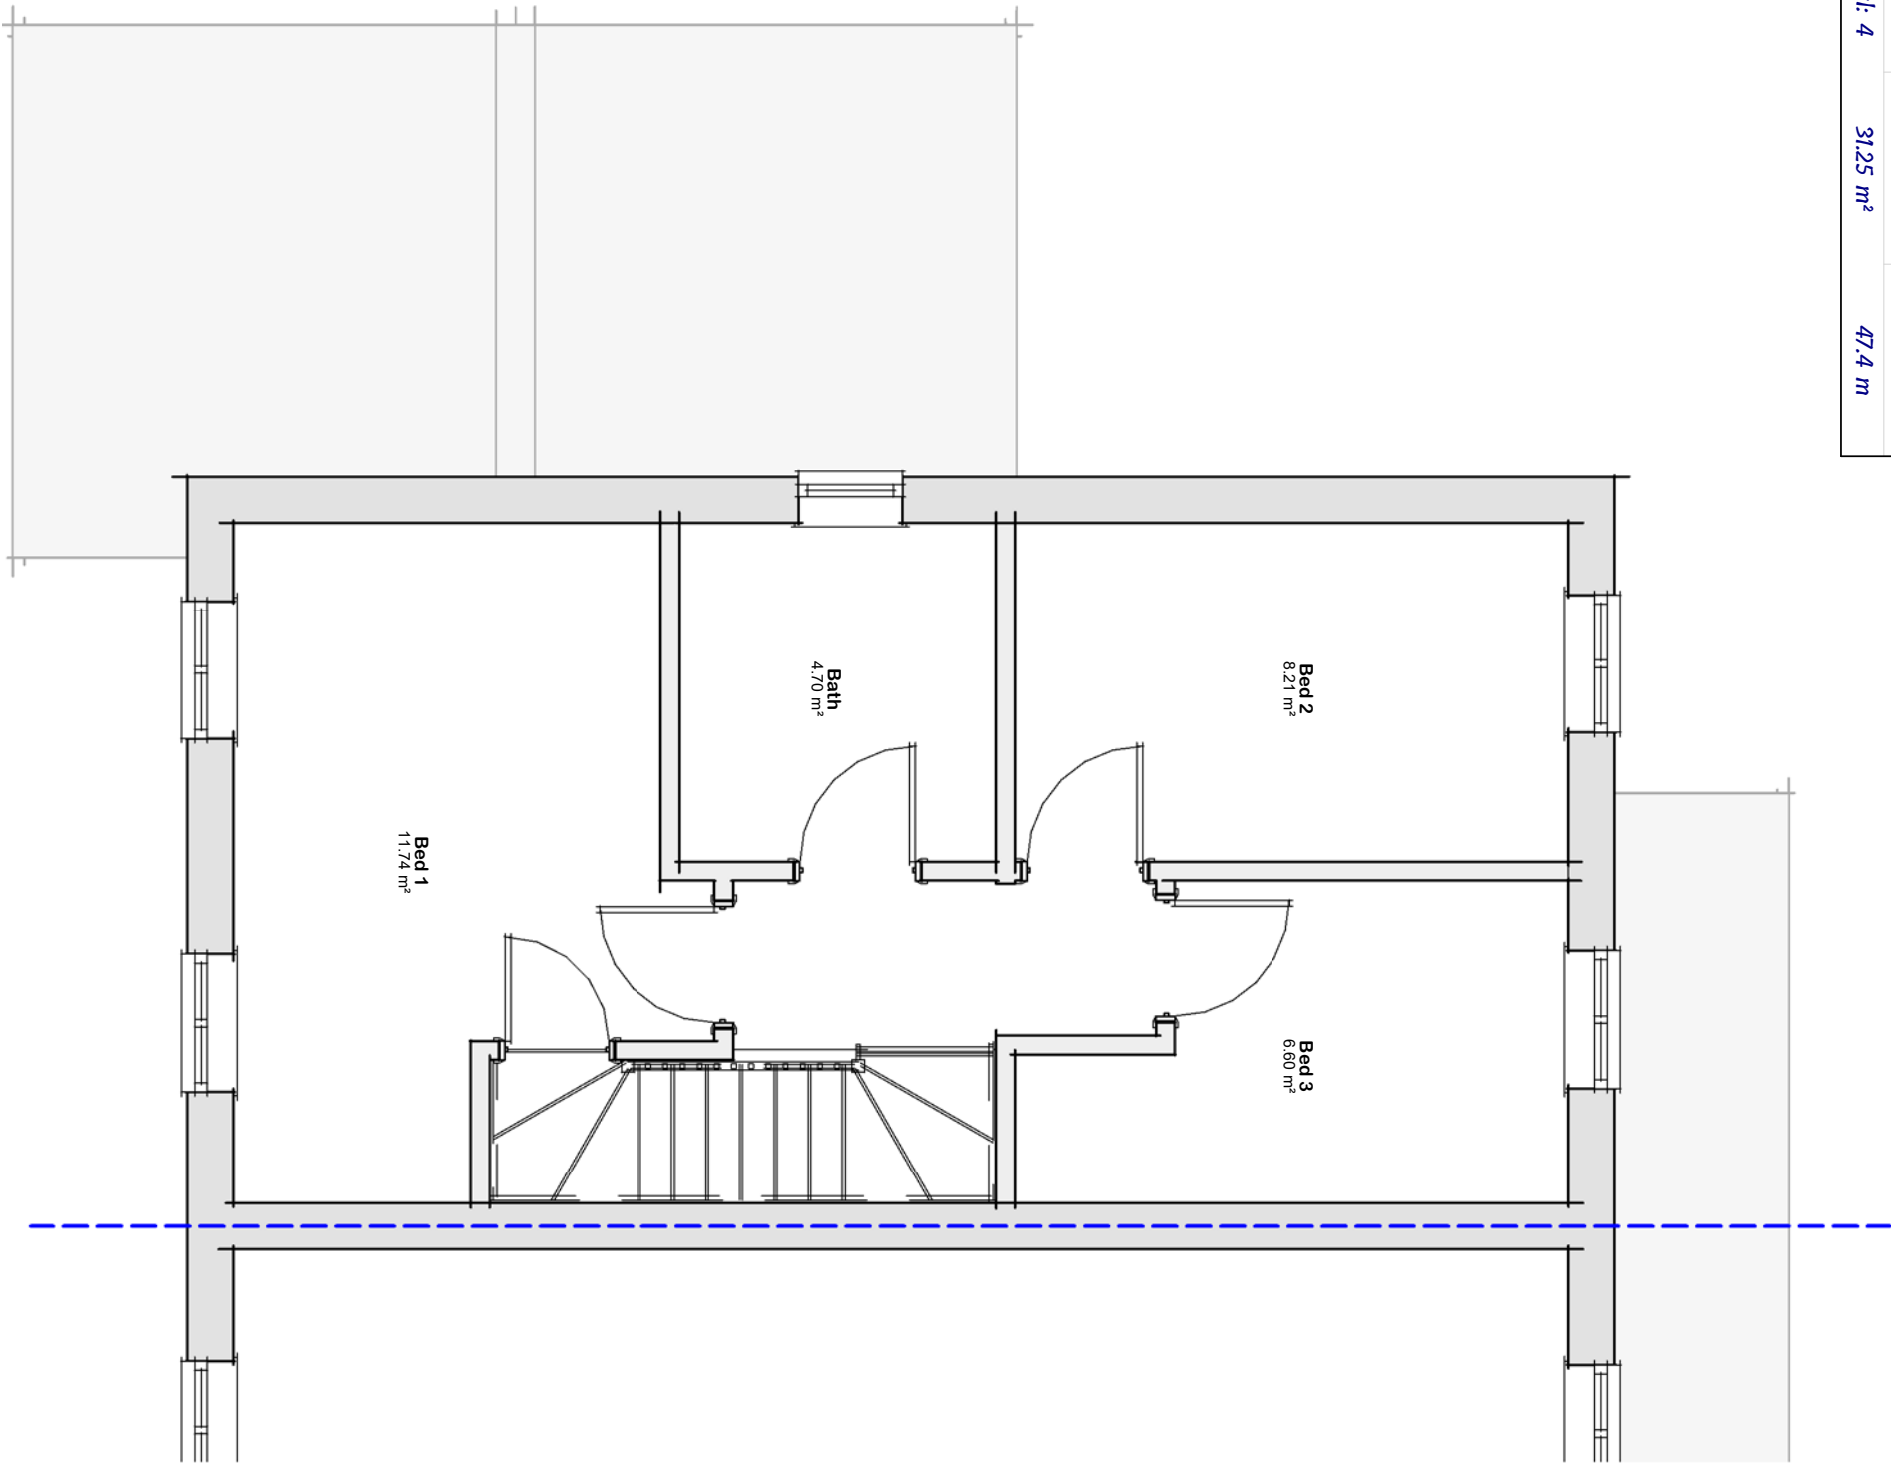
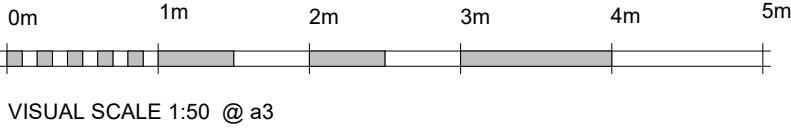


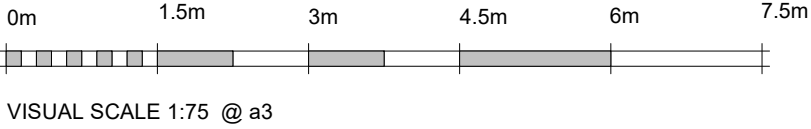

09 - Existing First Floor Schedule		
Name	Area	Perimeter
Bath	4.70 m²	8.7 m
Bed 1	11.75 m²	15.4 m
Bed 2	8.20 m²	11.8 m
Bed 3	6.60 m²	11.6 m
Grand total: 4	31.25 m²	47.4 m