

SHDC
Planning & Development
28 OCT 2002
Ref

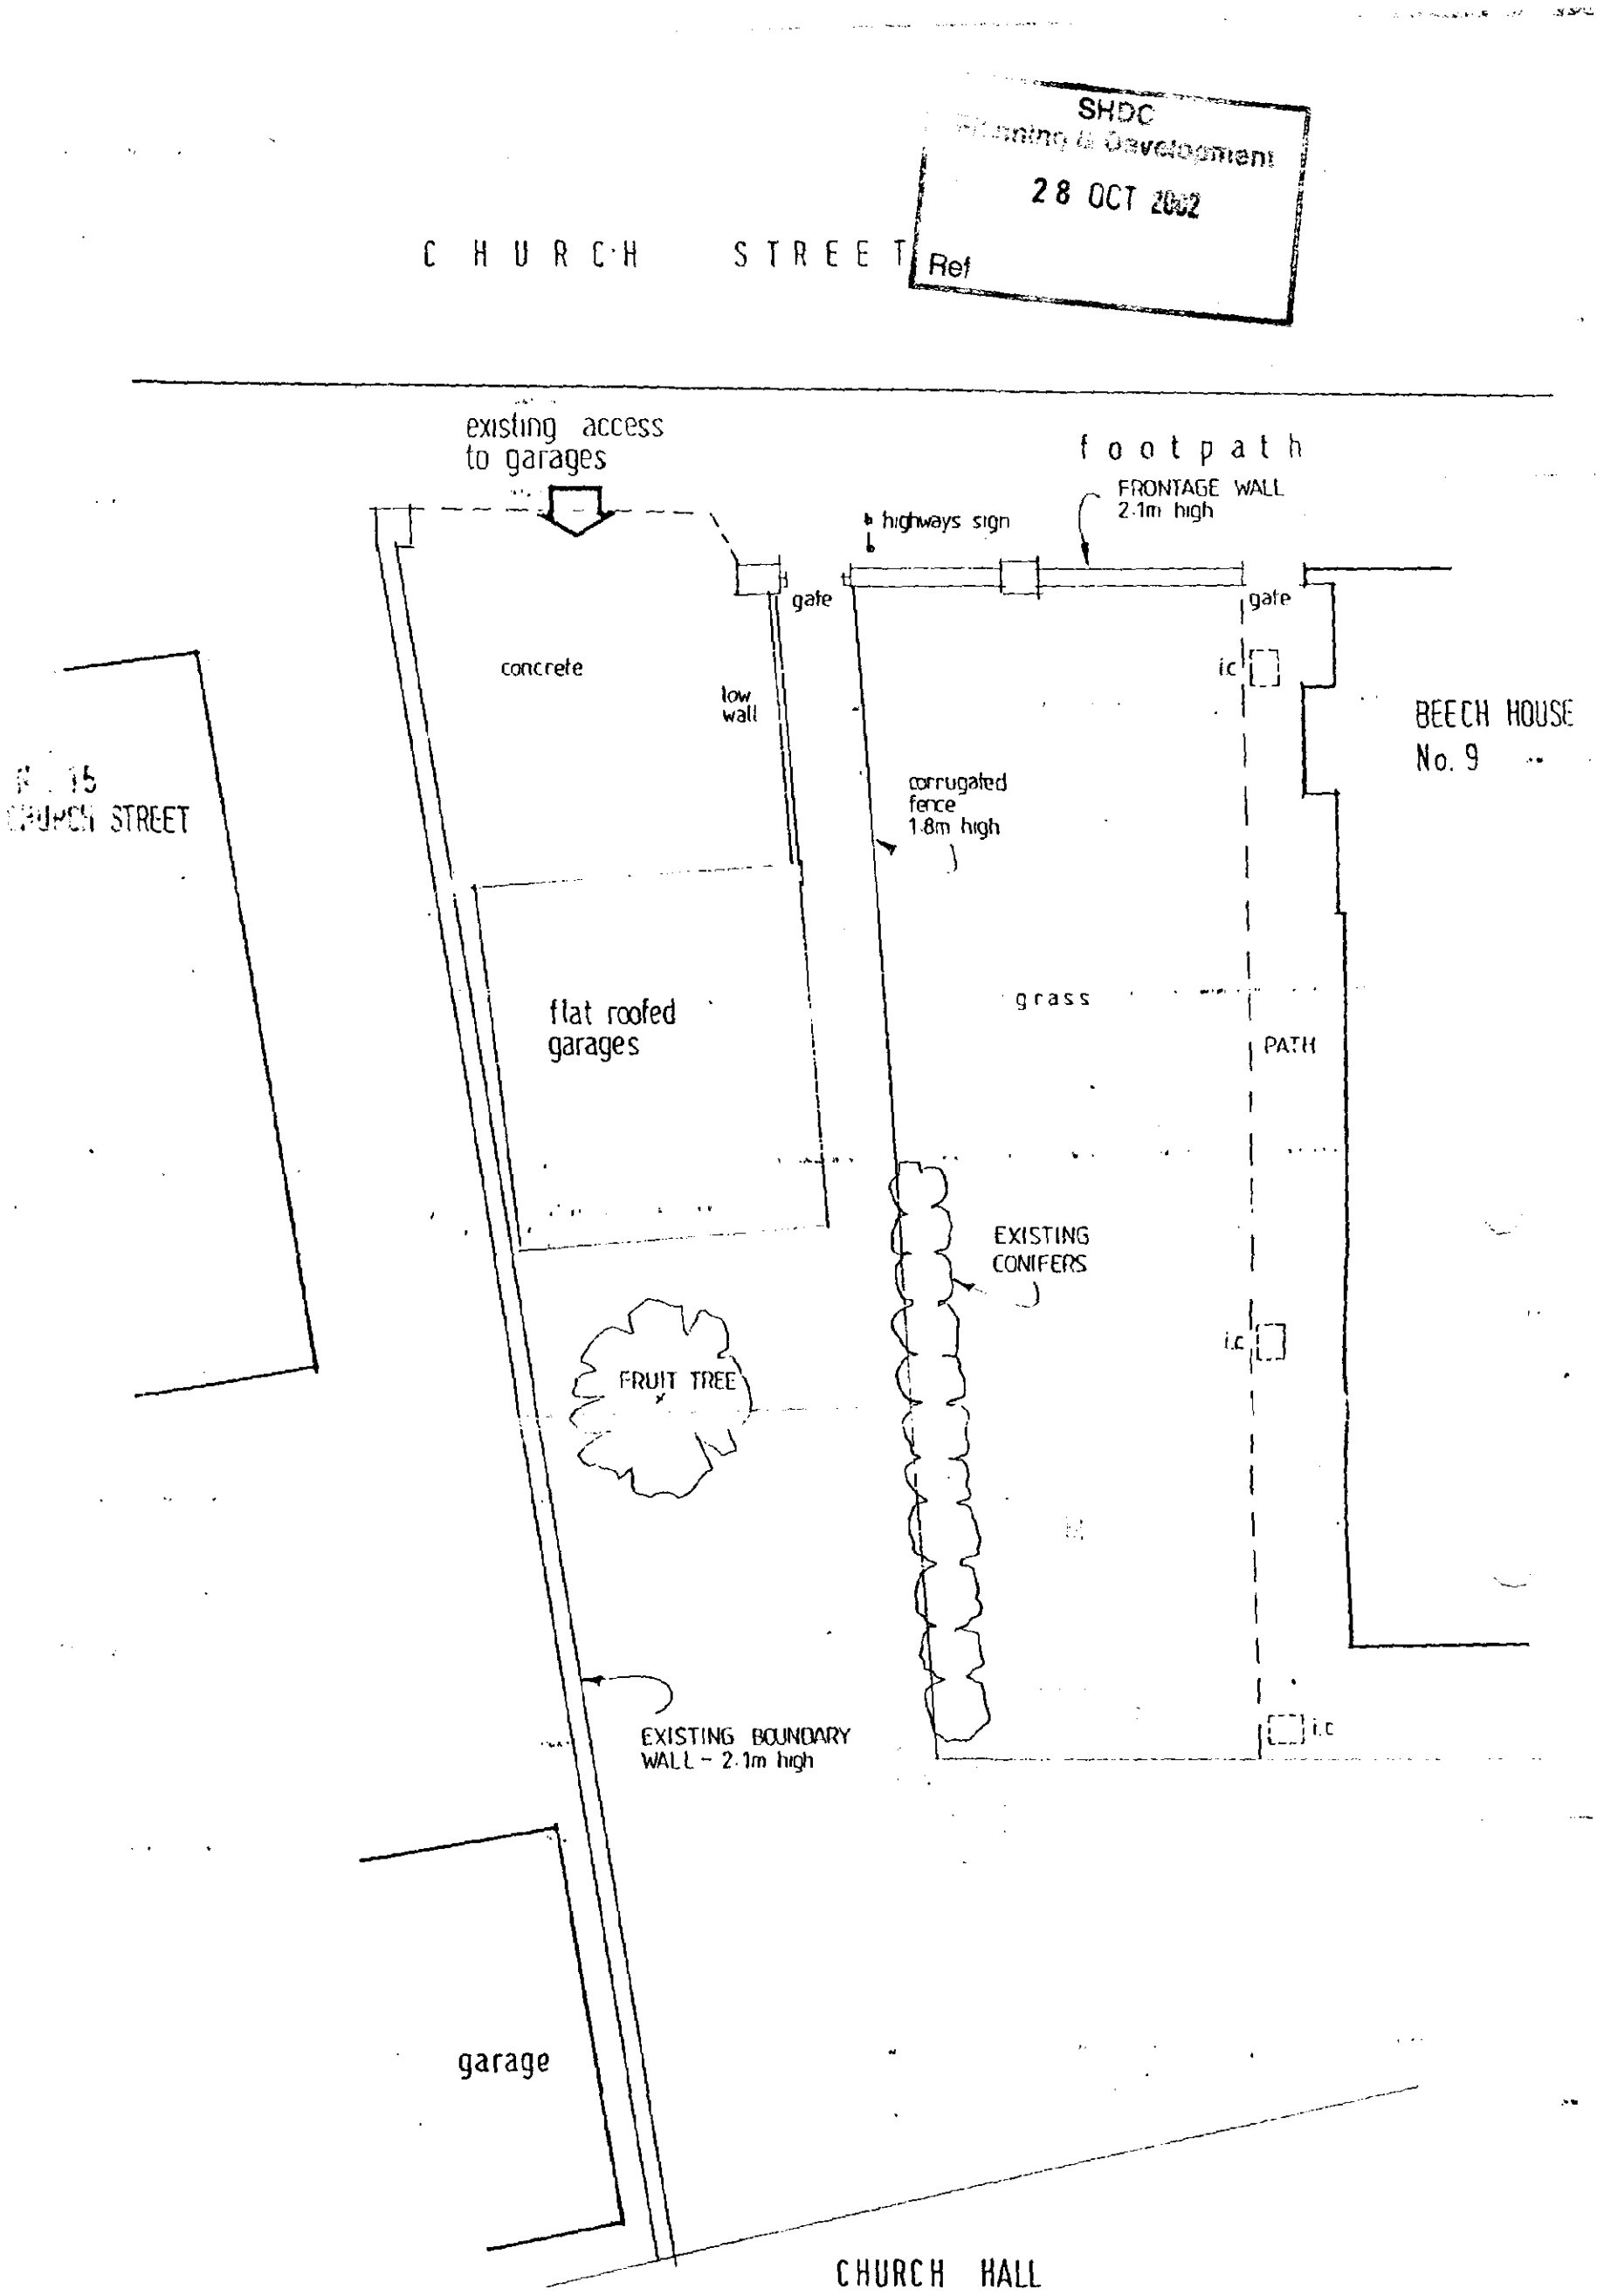

SITE LAYOUT AS EXISTING 1 : 100 scale

SHDC
Planning & Development
28 OCT 2002
Ref

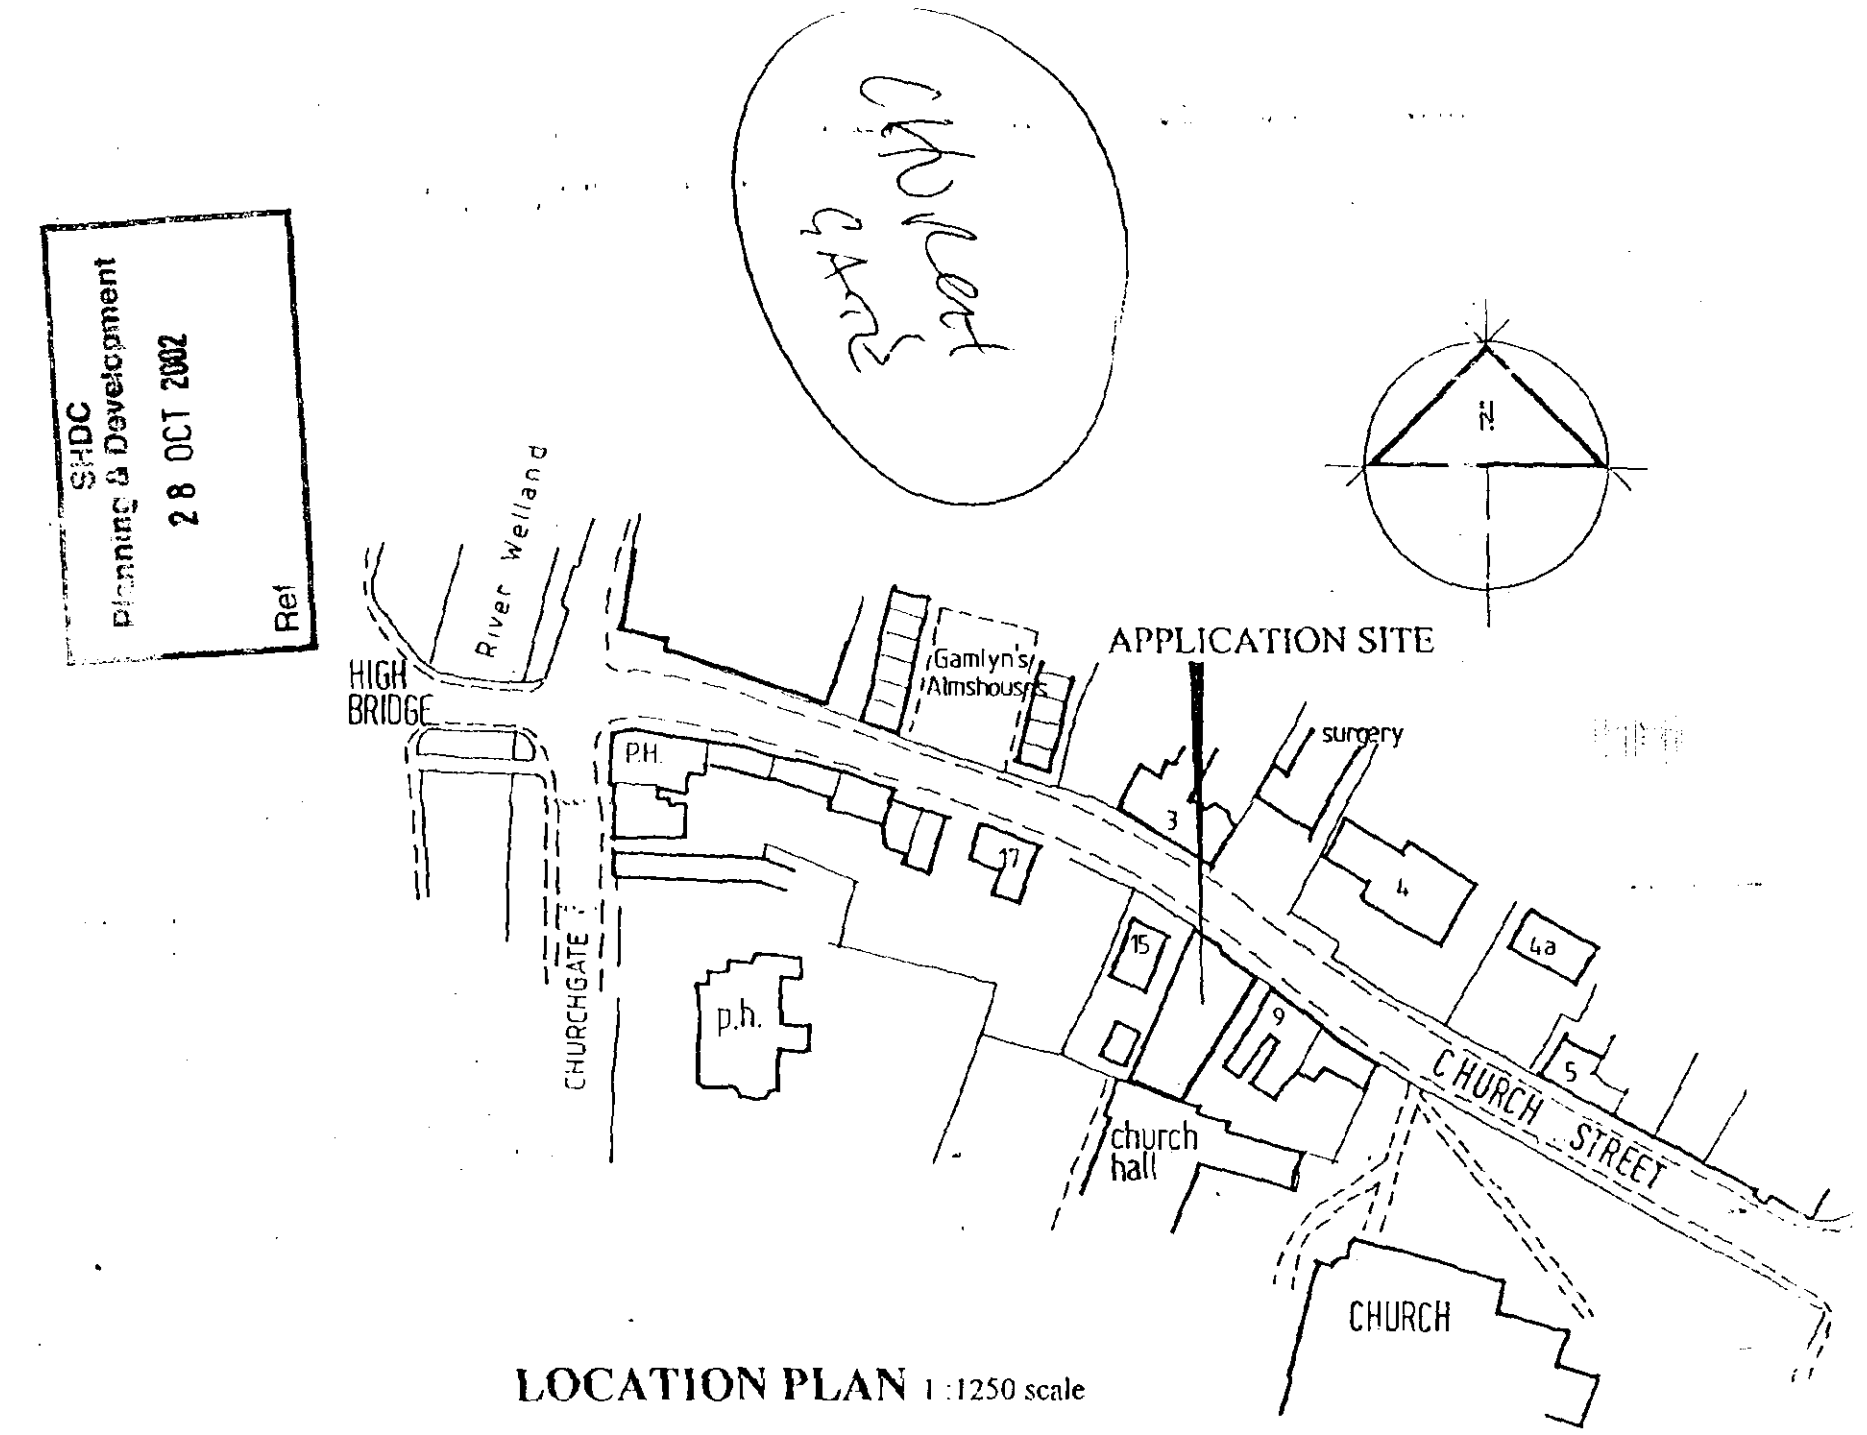

LOCATION PLAN 1 :1250 scale


Moulton Design
Planning & Architecture

7 Broad Lane, Moulton, Lincolnshire PE12 6PN
Tel / Fax 01406 370081 Principal : Alan J. Finch


PROPOSED DWELLING
ADJACENT No. 9 CHURCH STREET
SPALDING

LOCATION PLAN
SITE PLAN -as existing

scales as indic. AJF 03/01 **00010/08/01**

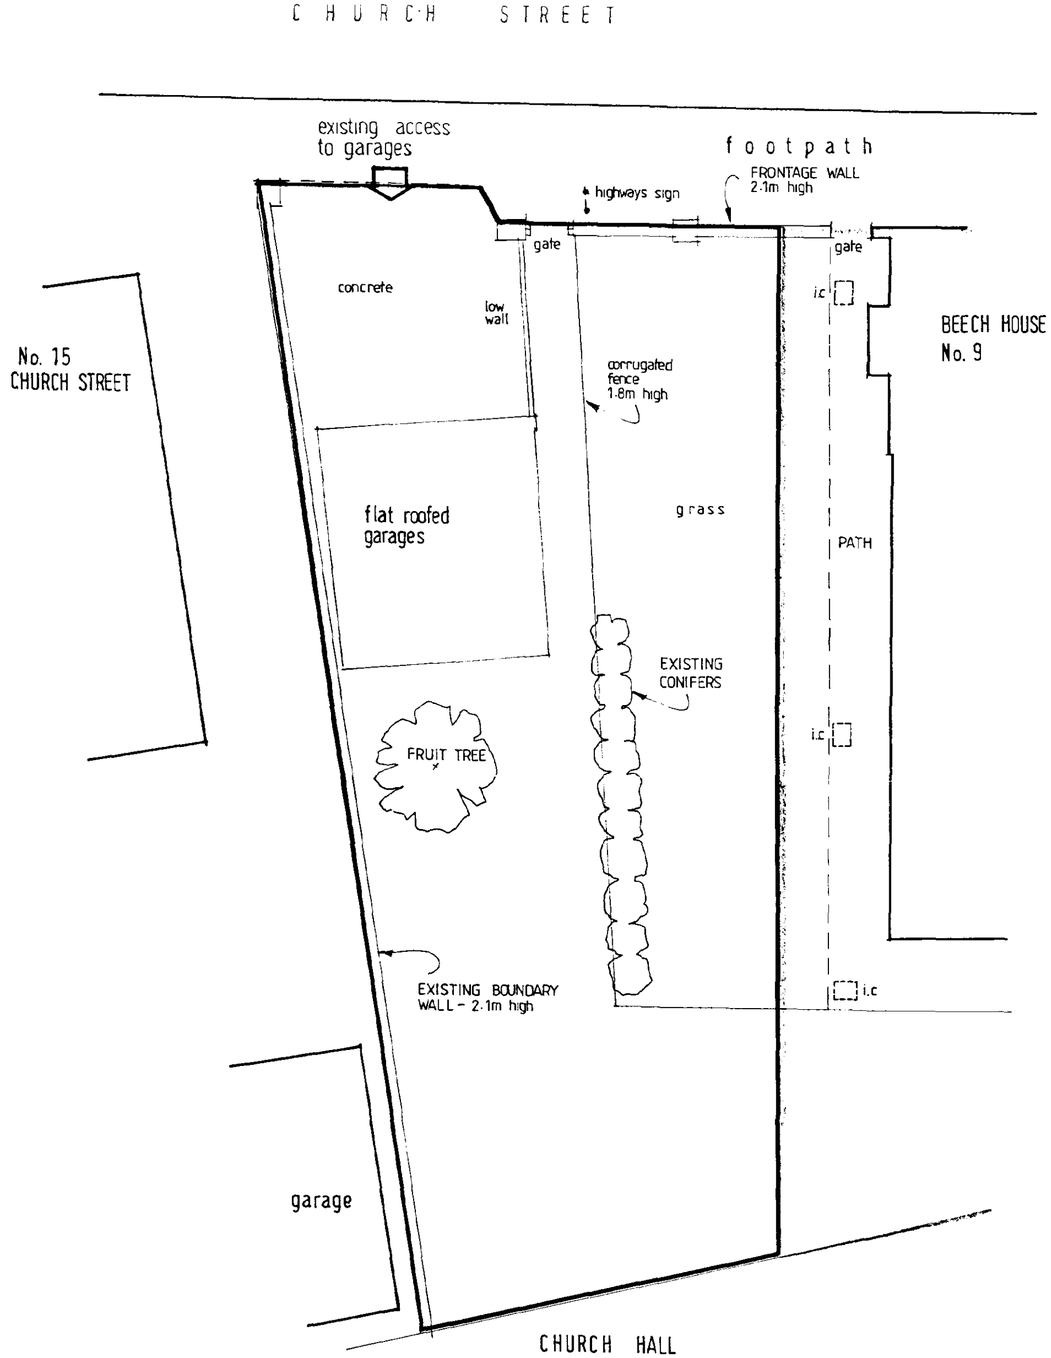

SITE LAYOUT AS EXISTING 1 : 100 scale

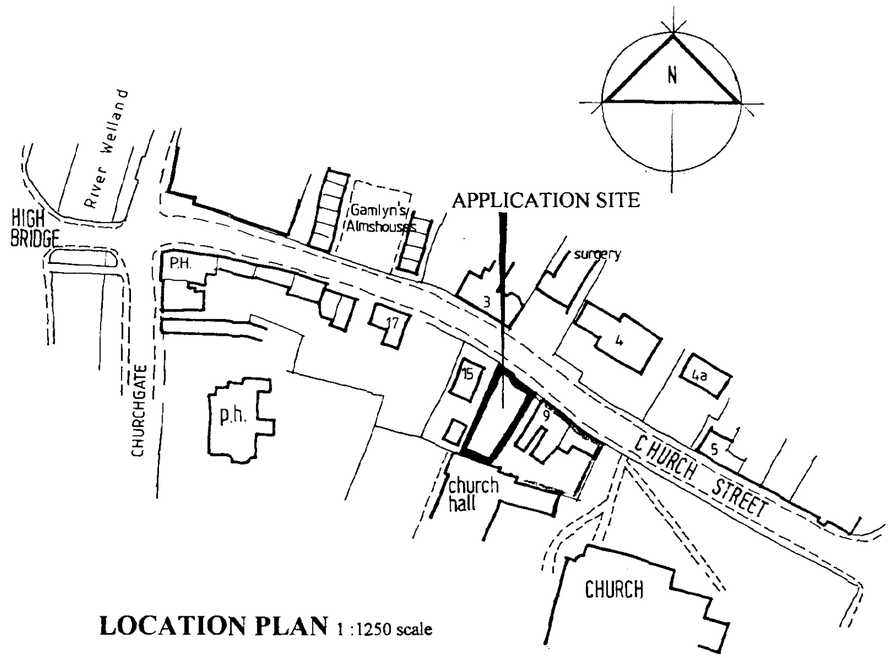

LOCATION PLAN 1 :1250 scale

SUPERSEDED

Moulton Design


Planning & Architecture

63 East Cob Gate, Moulton, Lincolnshire PE12 6QJ
Tel / Fax 01406 373307 Principal : Alan J. Finch


PROPOSED DWELLING
ADJACENT No. 9 CHURCH STREET
SPALDING

LOCATION PLAN
SITE PLAN -as existing


scales as indic. AJF 03/01 **00010/08/01**

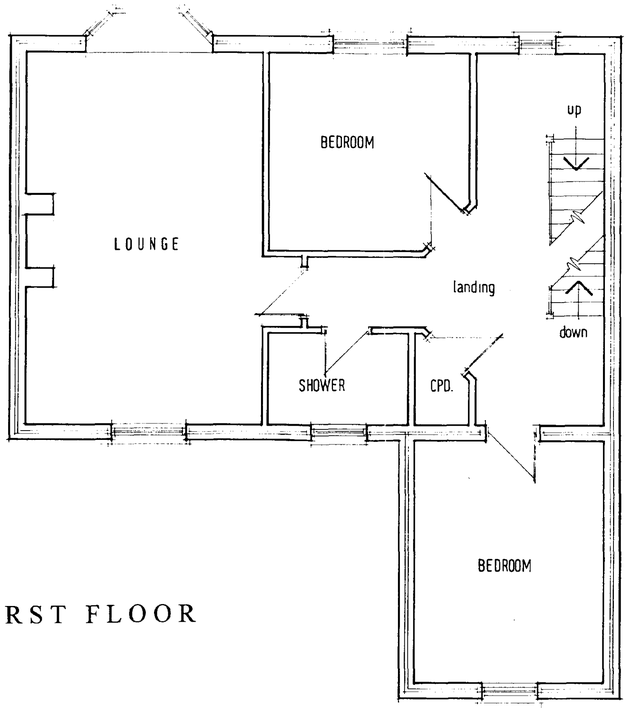

FIRST FLOOR

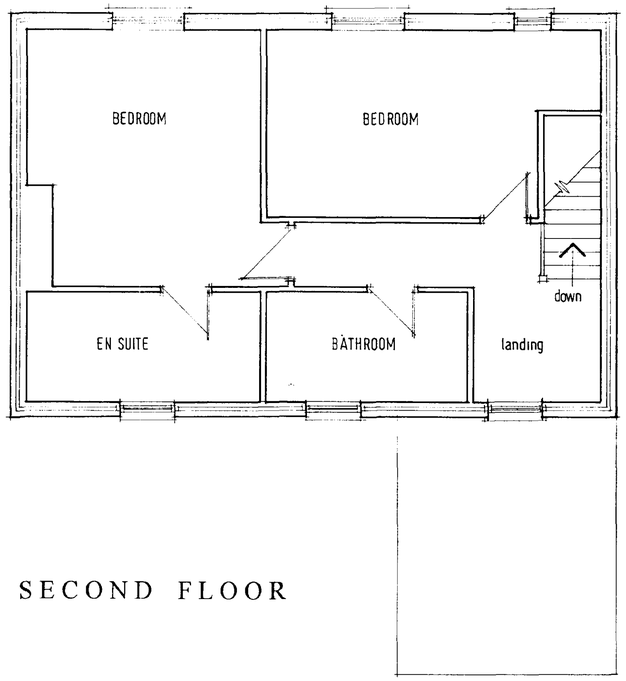

SECOND FLOOR

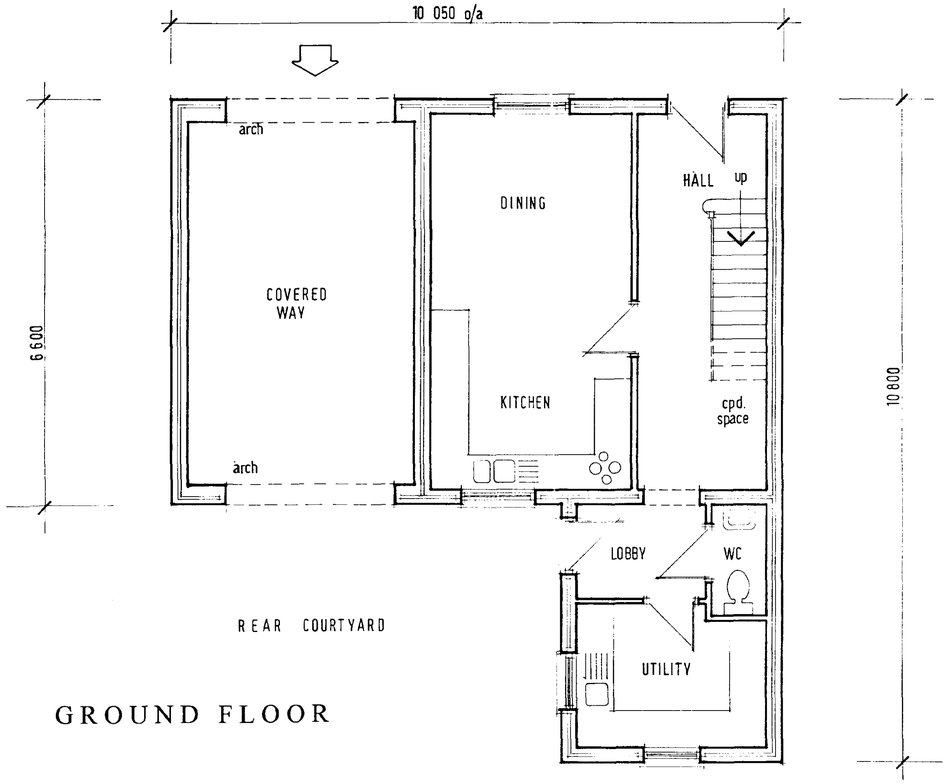

GROUND FLOOR


SOUTH HOLLAND DISTRICT COUNCIL
21 MAR 2001
Ref. S34/01
SUPERSEDED

Moulton Design
Planning & Architecture
63 East Cob Gate, Moulton, Lincolnshire PE12 6QJ
Tel / Fax 01406 373307 Principal : Alan J. Finch


PROPOSED DWELLING
ADJACENT No.9 CHURCH STREET
SPALDING

FLOOR LAYOUTS


1:50 scale AJF 03/01 **00010/08/03**

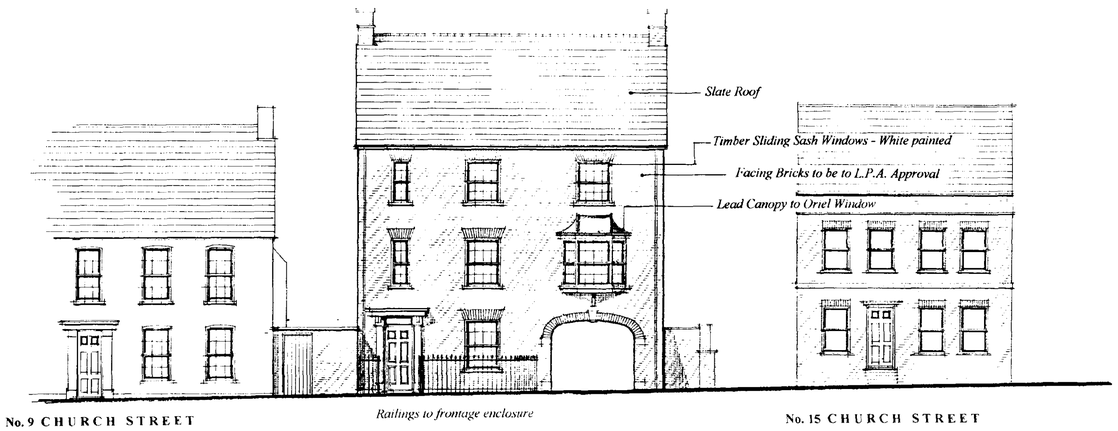


ELEVATION TO CHURCH STREET

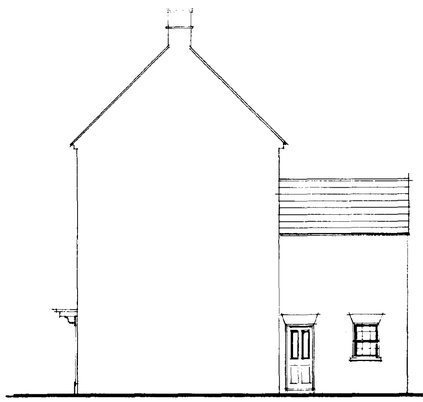


SIDE ELEVATION (north west)

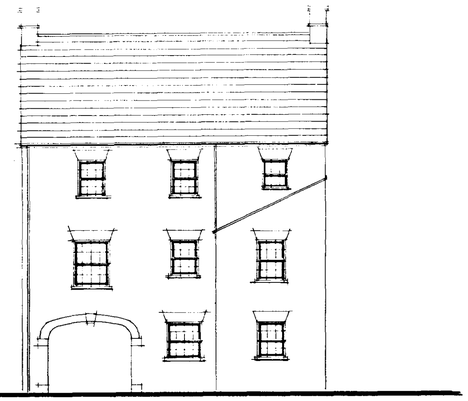

REAR ELEVATION

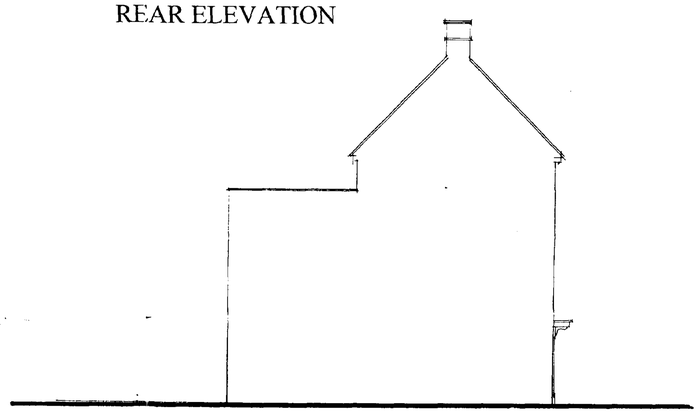

SIDE ELEVATION (south east)

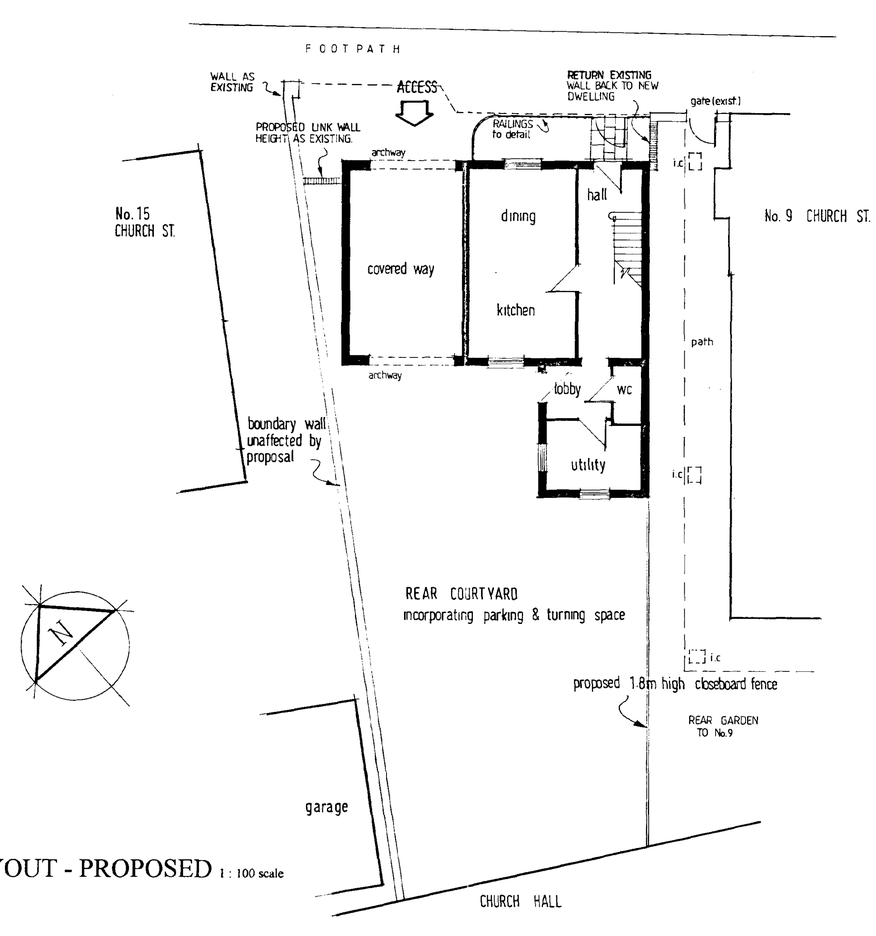

SITE LAYOUT - PROPOSED 1 : 100 scale


PLANNING & BUILDING CONTROL
21 MAR 2001
Ref: 03/1101
SUPERSEDED

Moulton Design
Planning & Architecture
63 East Cob Gate, Moulton, Lincolnshire PE12 6QJ
Tel / Fax 01406 373307 Principal : Alan J. Finch


PROPOSED DWELLING
ADJACENT No.9 CHURCH STREET
SPALDING

SITE LAYOUT - PROPOSED ELEVATIONS


1:100 scale AJF 03/01 **00010/08/02**

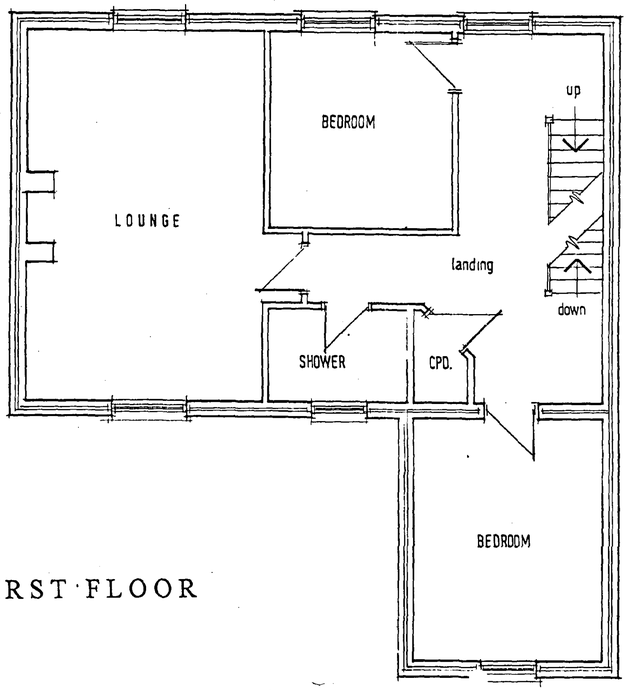

FIRST FLOOR

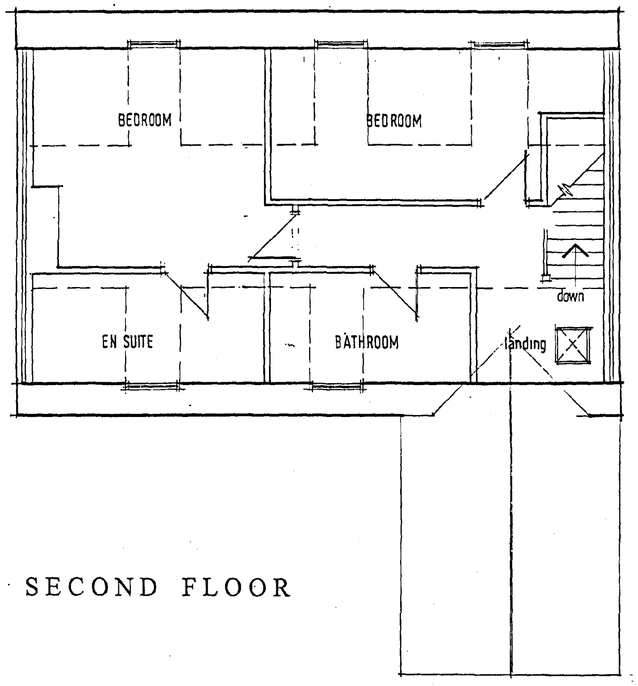

SECOND FLOOR

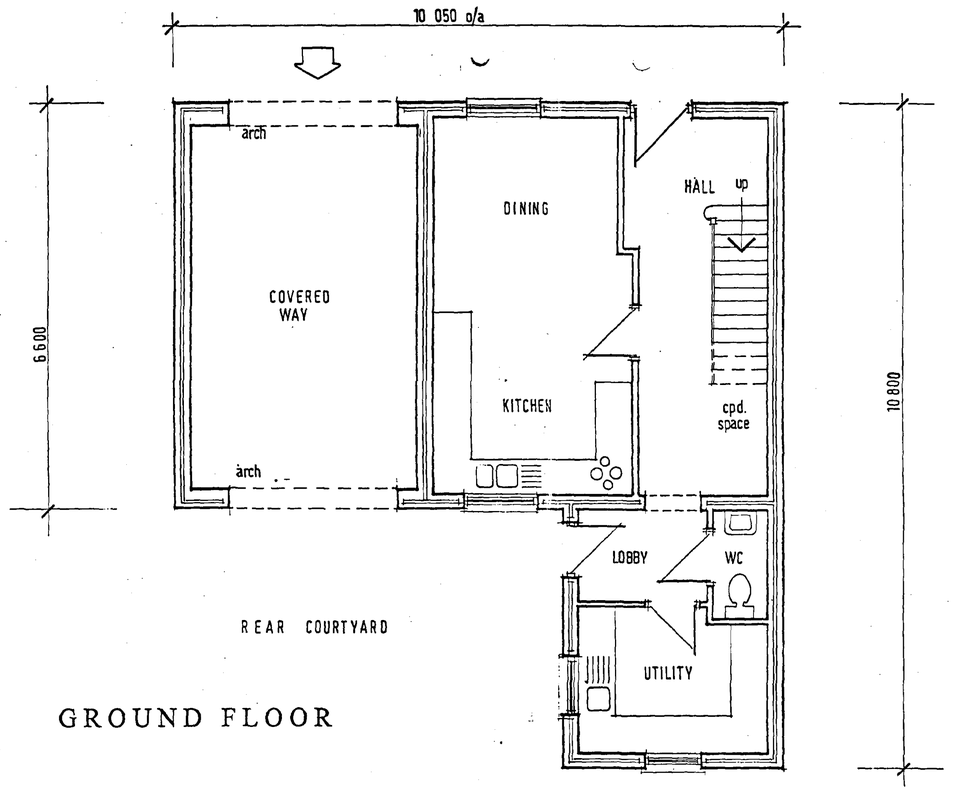

GROUND FLOOR

SHDC
Planning & Development
28 OCT 2002
Ref


rev. a amended design 11/01

Moulton Design
Planning & Architecture
7 Broad Lane, Moulton, Lincolnshire PE12 6QJ
Tel / Fax 01406 370081 Principal : Alan J. Finch


PROPOSED DWELLING
ADJACENT No.9 CHURCH STREET
SPALDING

FLOOR LAYOUTS
revised scheme

1:50 scale AJF 03/01 **00010/08/03a**

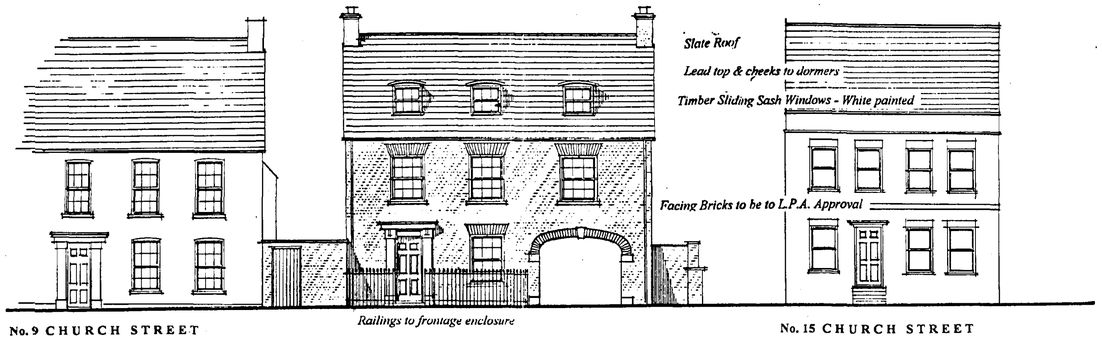


ELEVATION TO CHURCH STREET

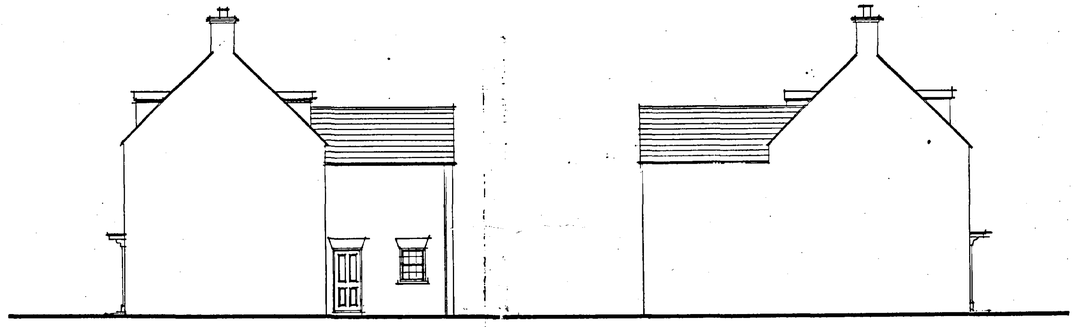


SIDE ELEVATION (north west)


SIDE ELEVATION (south east)

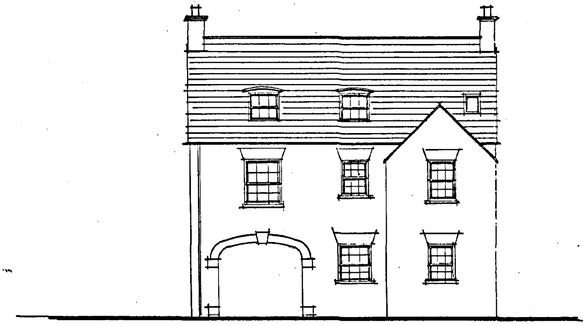

REAR ELEVATION

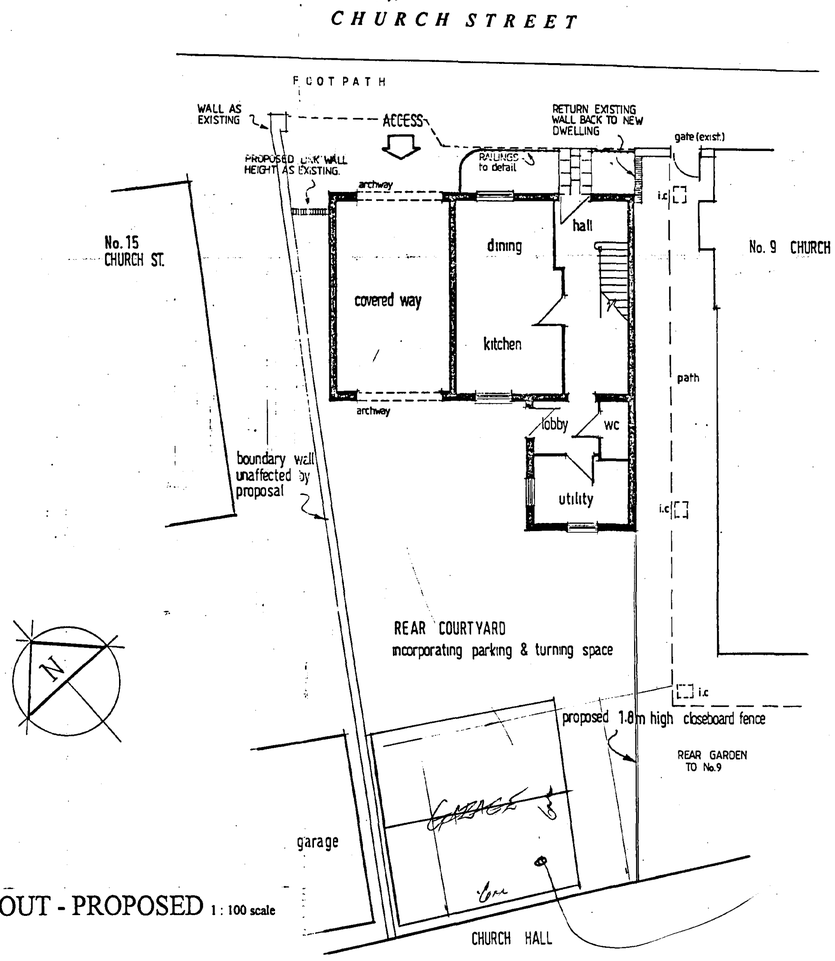

SITE LAYOUT - PROPOSED 1 : 100 scale

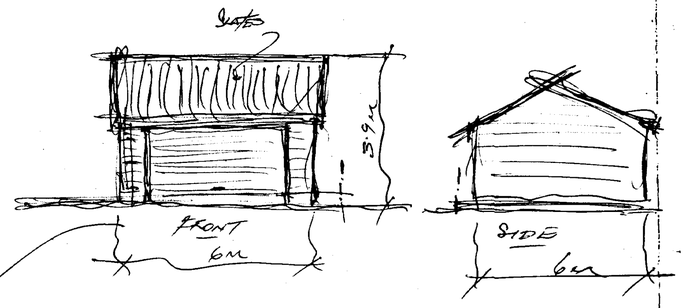

Vol = 115.2

In CA max = 50

SHDC
Planning & Development
28 OCT 2002
Ref


rev. a amended design 11/01

Moulton Design
Planning & Architecture
7 Broad Lane, Moulton, Lincolnshire PE12 6PN
Tel / Fax 01406 370081 Principal : Alan J. Finch


PROPOSED DWELLING
ADJACENT No.9 CHURCH STREET
SPALDING

SITE LAYOUT - PROPOSED
ELEVATIONS
revised scheme

1:100 scale AJF 03/01 **00010/08/02a**

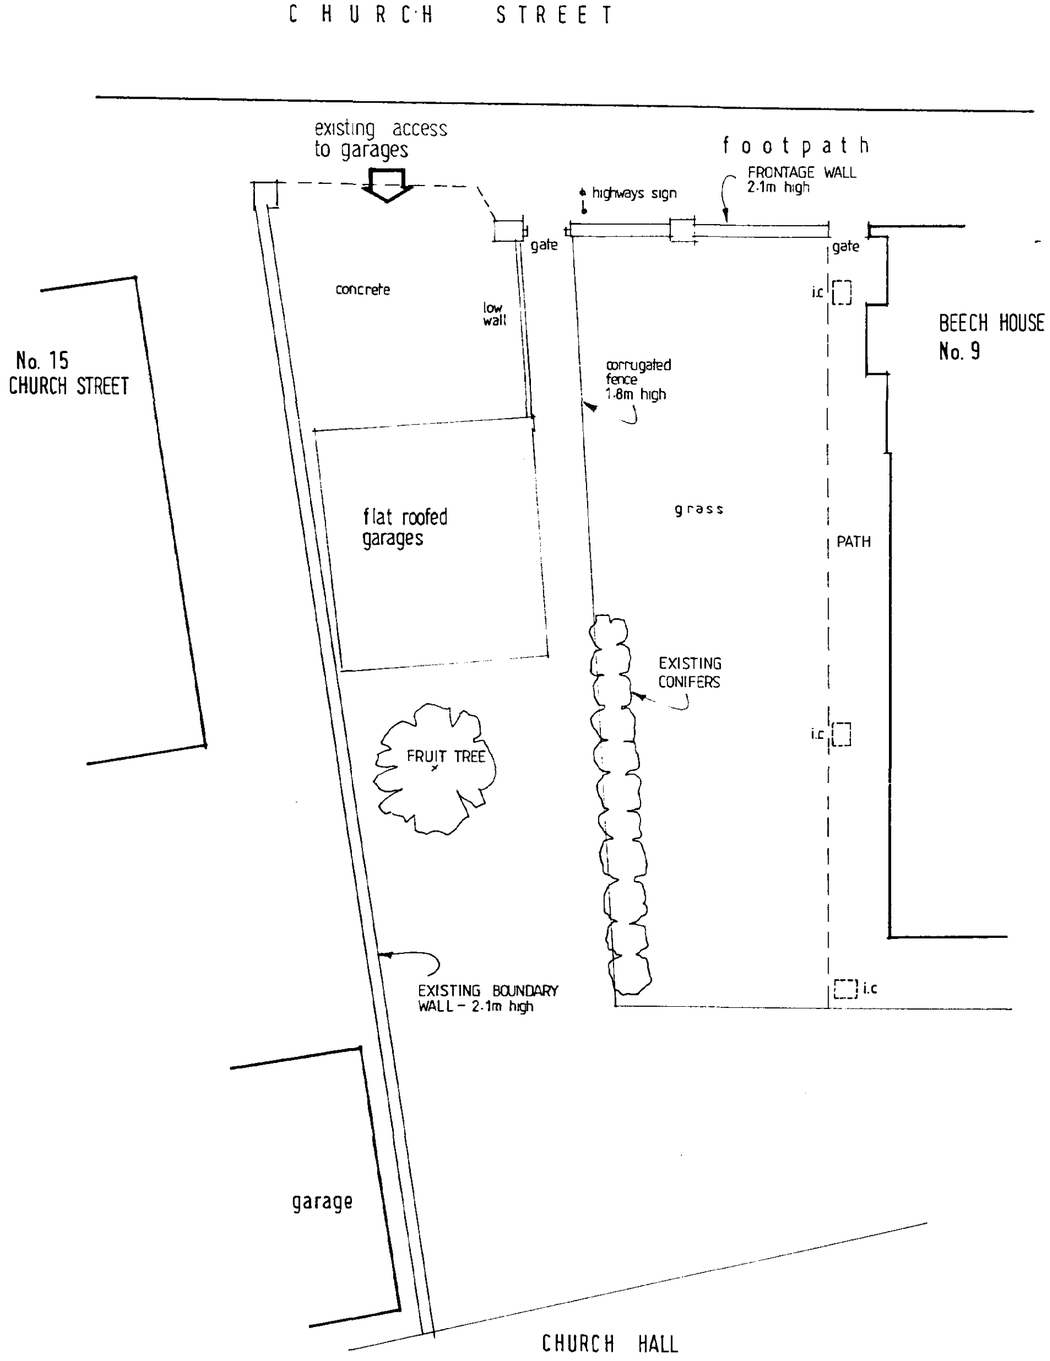

SITE LAYOUT AS EXISTING 1 : 100 scale

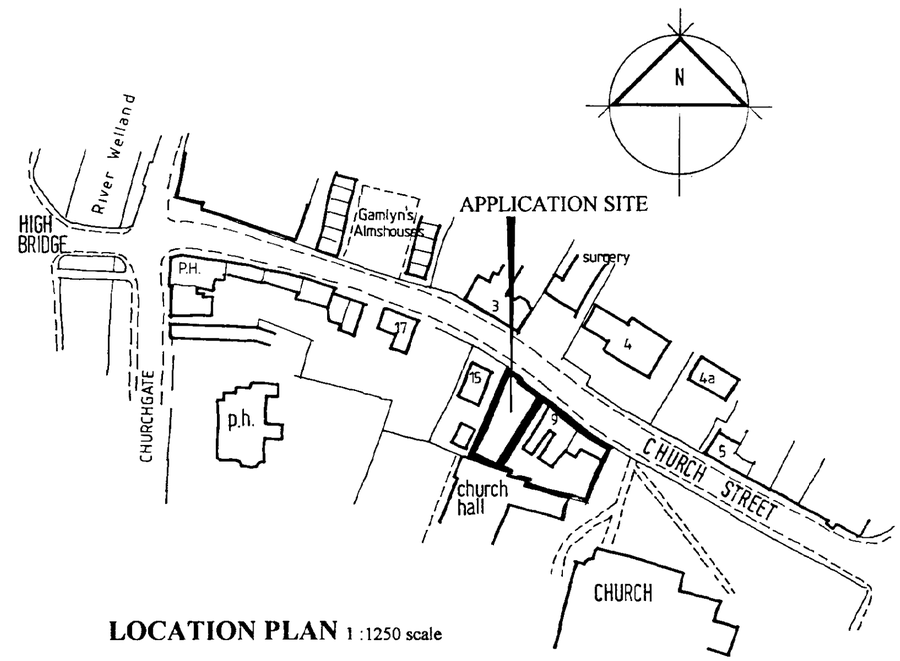

LOCATION PLAN 1 :1250 scale

DETERMINED PLAN

AMENDED PLAN

Ref. A1

SOUTH HOLLAND DC
HOUSING & PLANNING
21 NOV 2001
Ref: 0341/01

Moulton Design


Planning & Architecture

7 Broad Lane, Moulton, Lincolnshire PE12 6PN
Tel / Fax 01406 370081 Principal : Alan J. Finch


PROPOSED DWELLING
ADJACENT No. 9 CHURCH STREET
SPALDING

LOCATION PLAN
SITE PLAN -as existing

scales as indic. AJF 03/01 **00010/08/01**

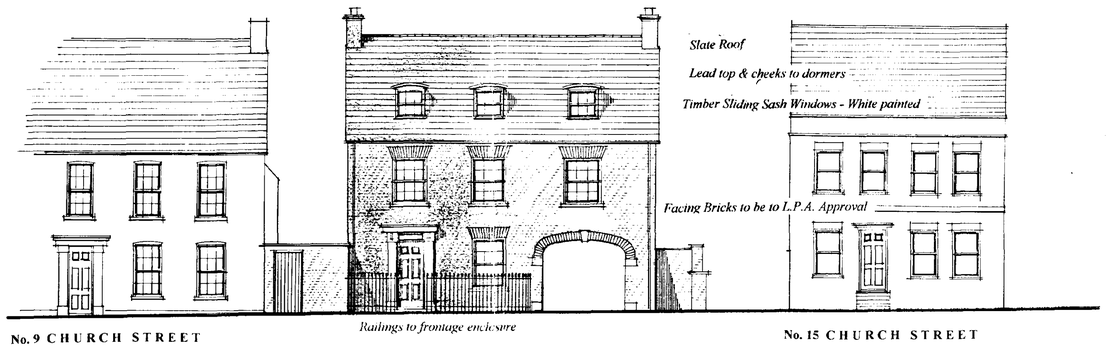


ELEVATION TO CHURCH STREET

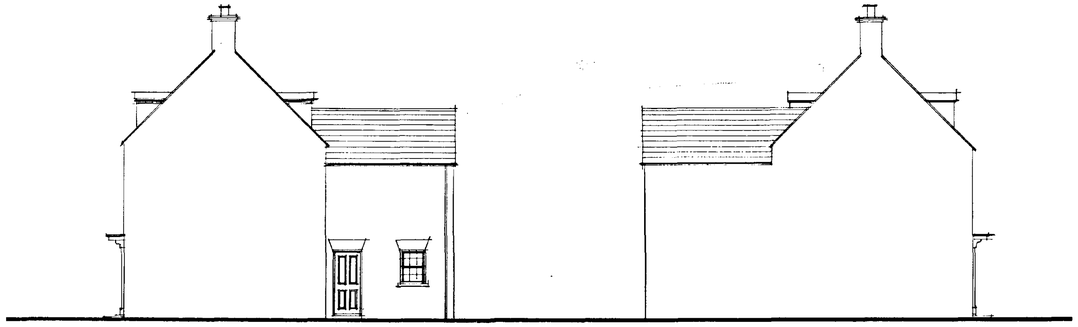


SIDE ELEVATION (north west)

SIDE ELEVATION (south east)

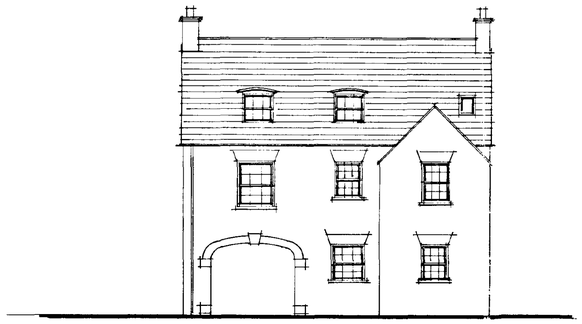

REAR ELEVATION

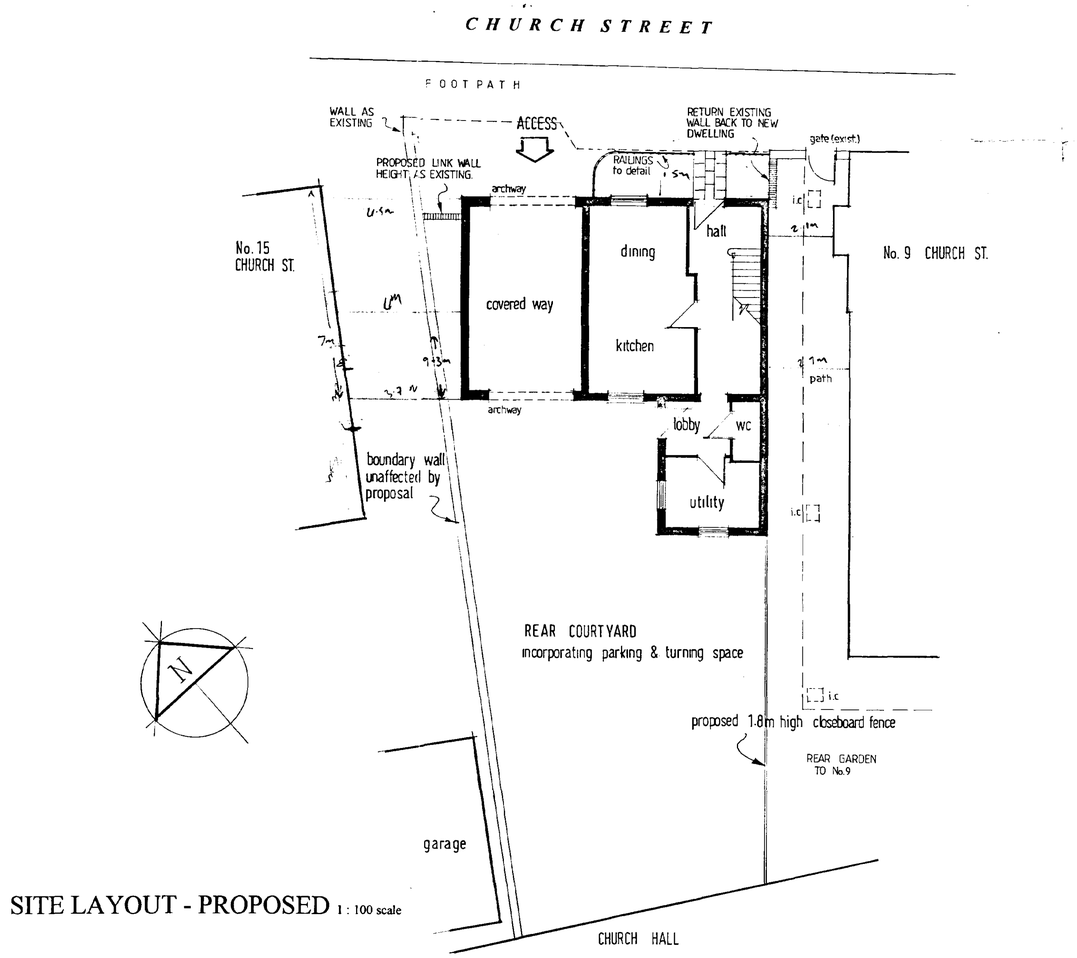

SITE LAYOUT - PROPOSED 1 : 100 scale

rev. a amended design 11/01

Moulton Design
Planning & Architecture
7 Broad Lane, Moulton, Lincolnshire PE12 6PN
Tel / Fax 01406 370081 Principal : Alan J. Finch

DETERMINED PLAN


AMENDED PLAN
Ref. A1

SOUTH HOLLAND DC HOUSING & PLANNING 21 NOV 2001 Ref: 03+1/01


PROPOSED DWELLING
ADJACENT No.9 CHURCH STREET
SPALDING

SITE LAYOUT - PROPOSED ELEVATIONS
revised scheme


1:100 scale AJF 03/01 **00010/08/02a**

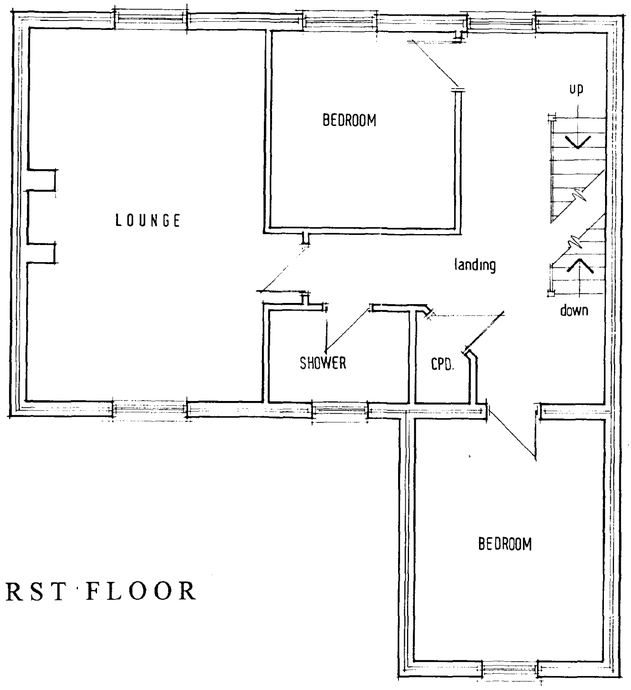

FIRST FLOOR

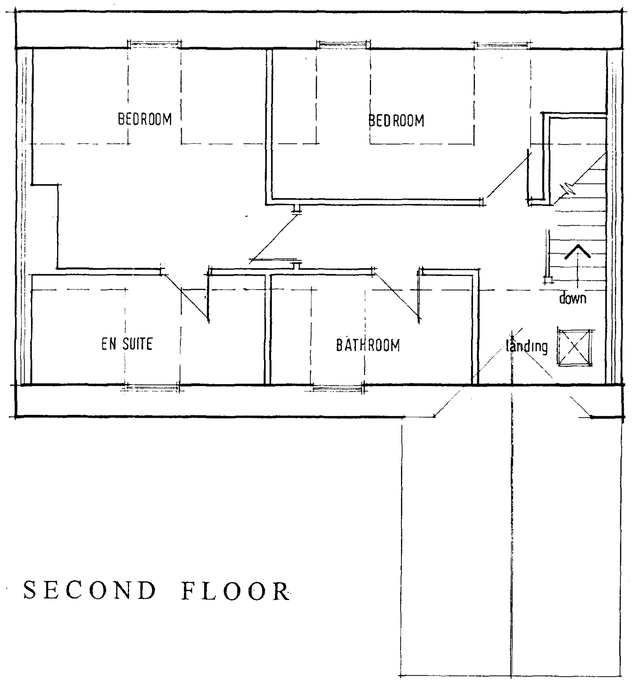

SECOND FLOOR

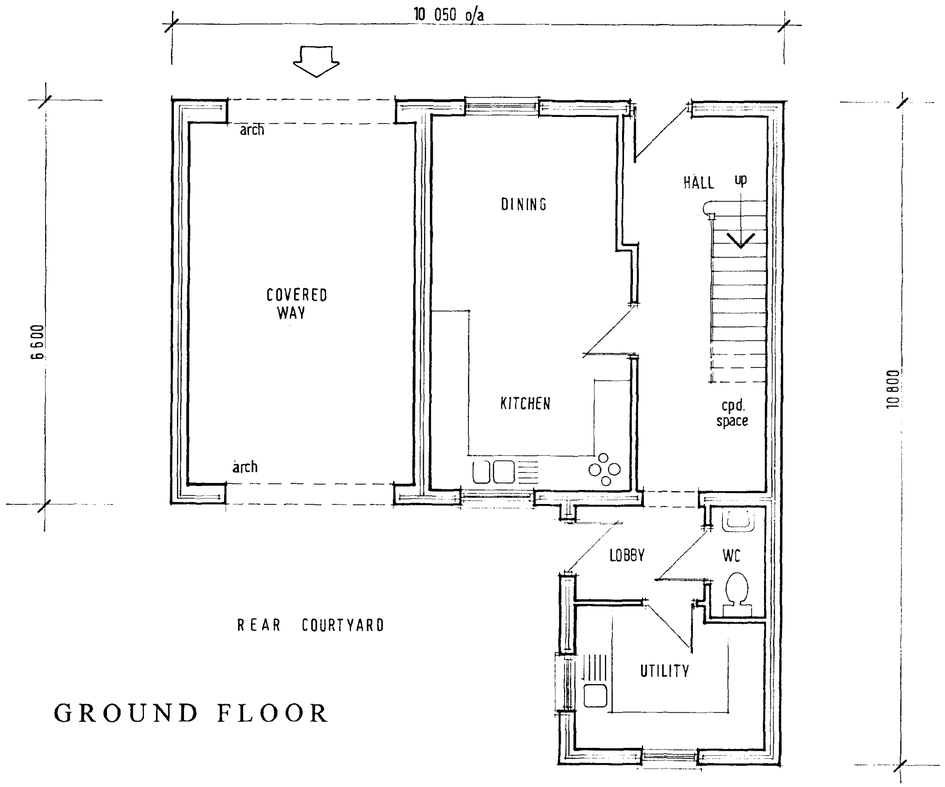

GROUND FLOOR

rev. a amended design 11/01

Moulton Design
Planning & Architecture
Tel/Fax 01406 370081 Broad Lane, Moulton, Lincolnshire PE12 6QJ
Principal : Alan J. Finch

DETERMINED PLAN

AMENDED PLAN
Ref. A1

SOUTH HOLLAND DC
HOUSING & PLANNING
27 NOV 2001
Ref: 0341/01

PROPOSED DWELLING
ADJACENT No.9 CHURCH STREET
SPALDING

FLOOR LAYOUTS
revised scheme

1:50 scale AJF 03/01 **00010/08/03a**