


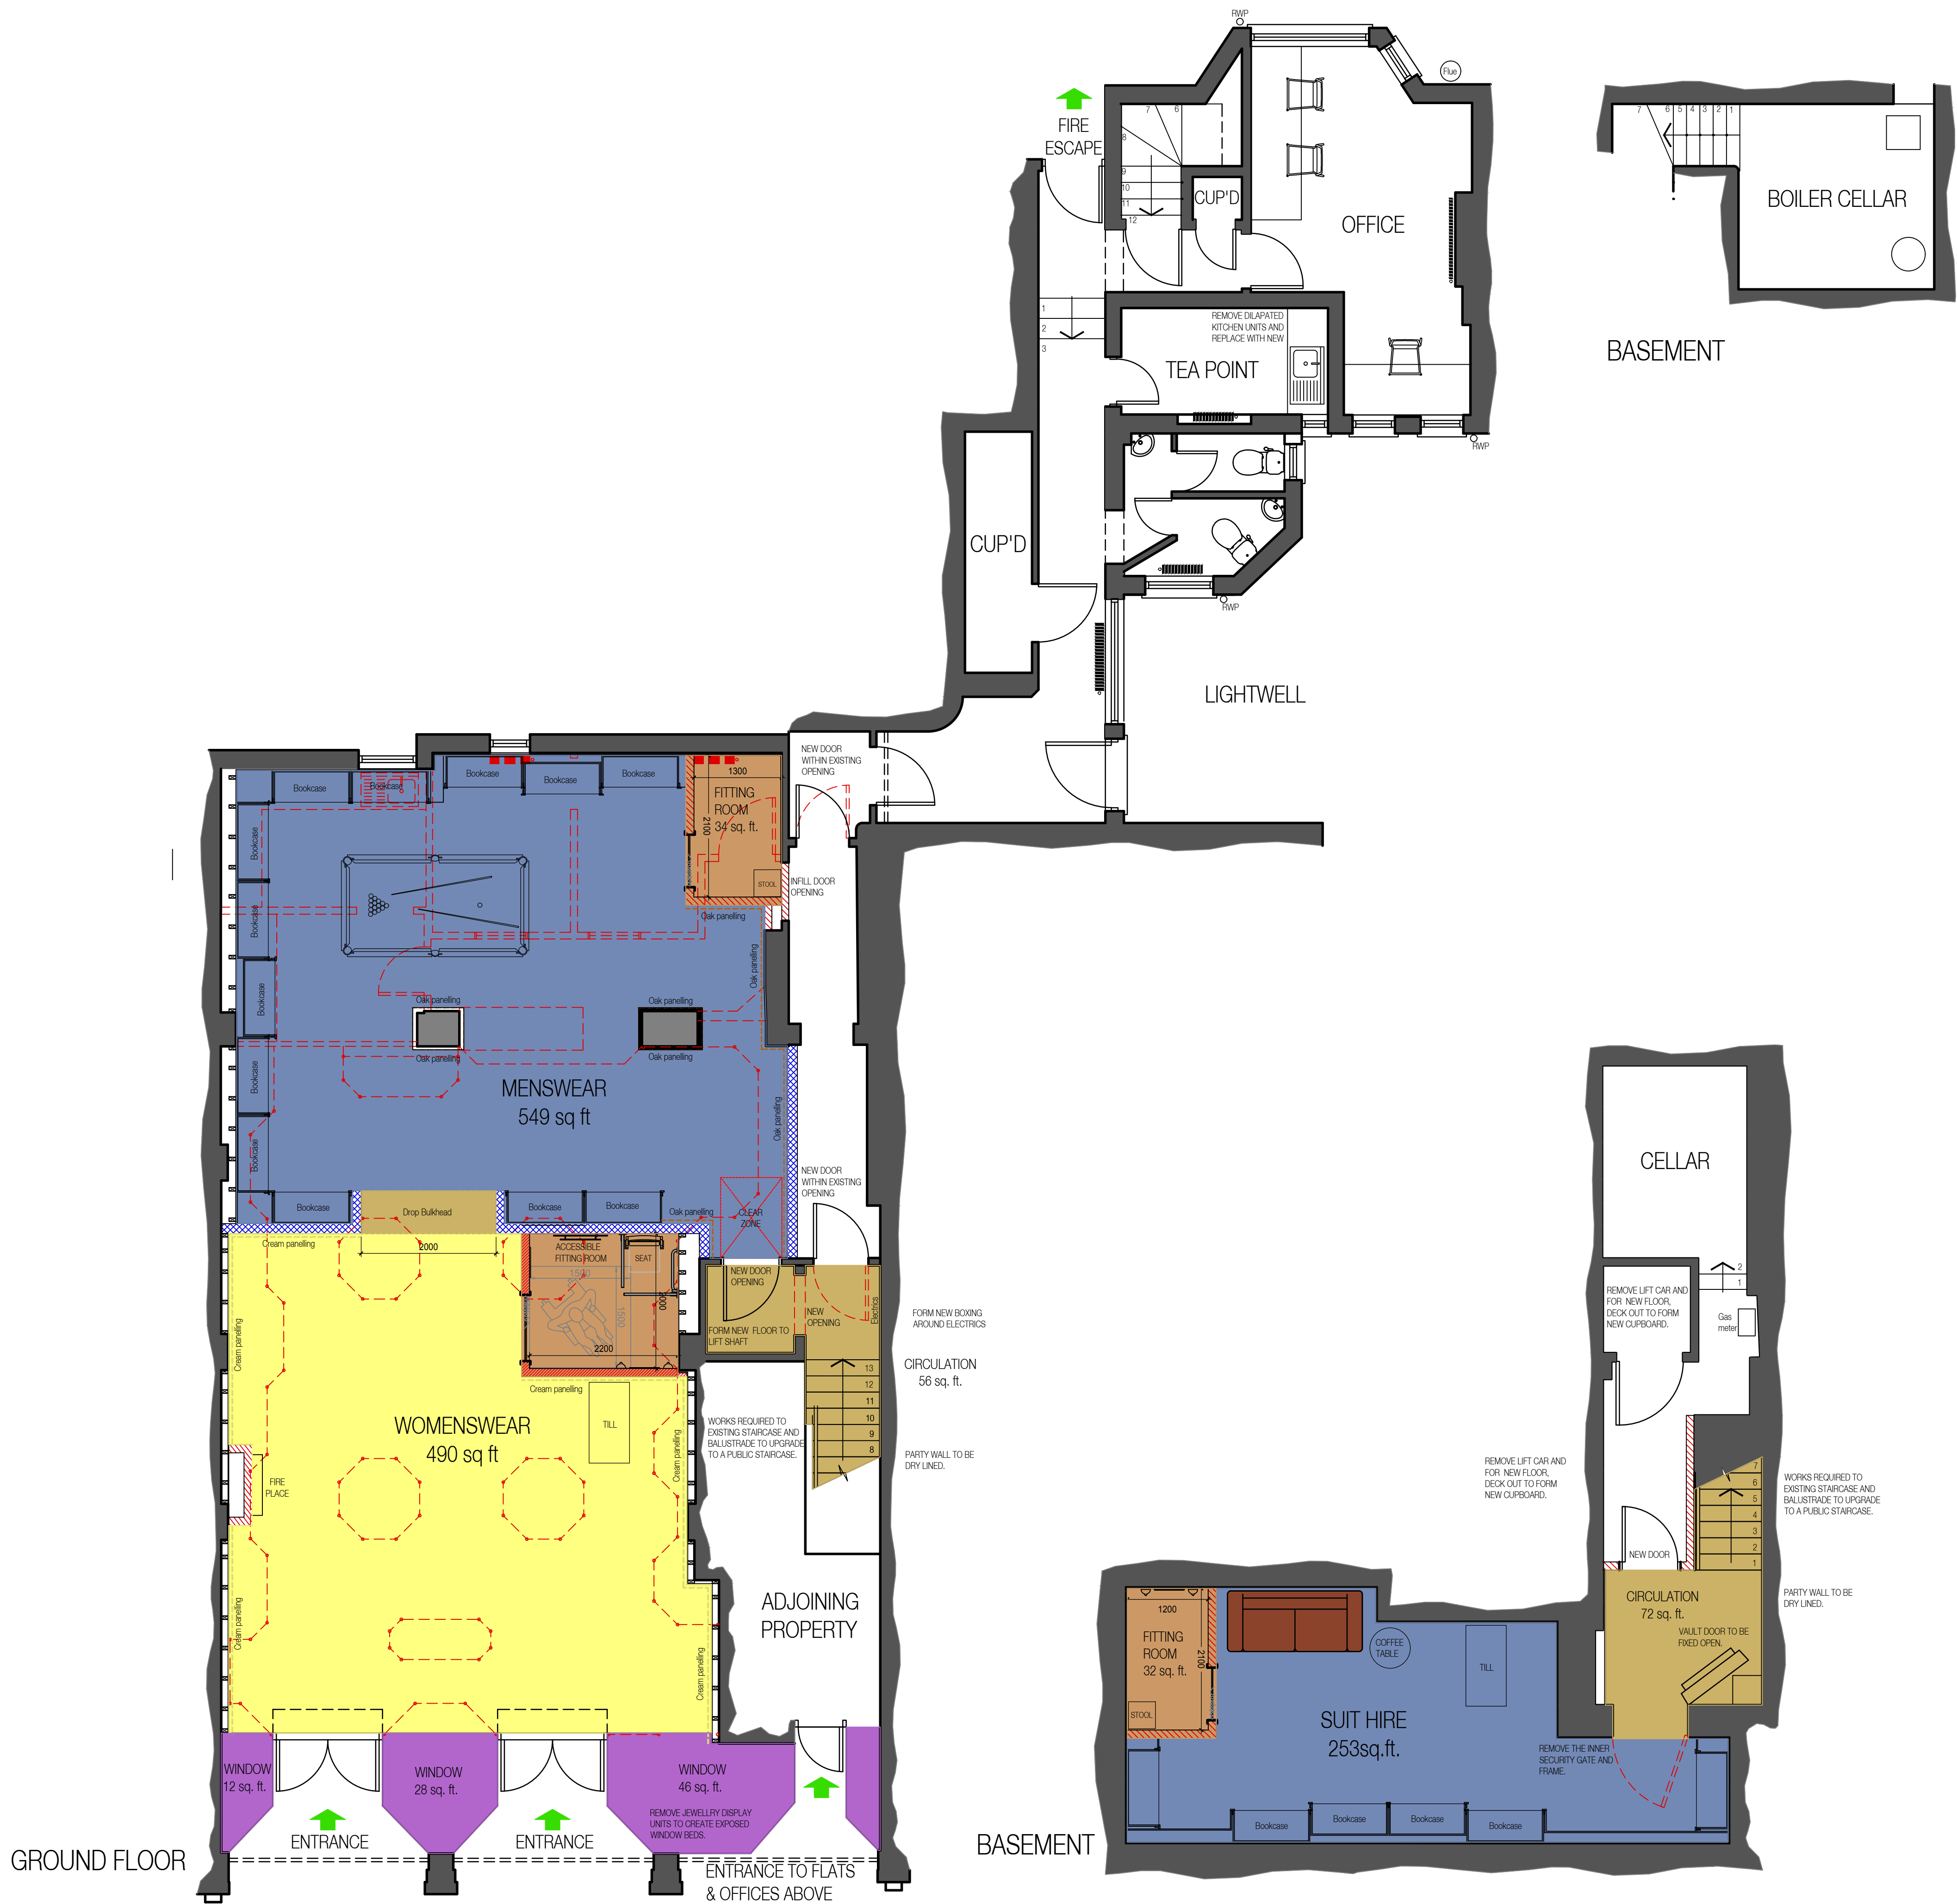

NOTES				ORIGINAL A1
DO NOT SCALE FROM THIS DRAWING. ALL DIMENSIONS TO BE CHECKED ON SITE. COPYRIGHT PROTECTED.				

FEASIBILITY

00	26/01/18	INITIAL ISSUE	P.D.S.	P.D.S.
REV	DATE	DESCRIPTION	DRAWN	CHECKED
LOCATION FIGURE				

EST. 1895
ROBERT GODDARD

STORE NAME
Spalding
COUNTRY
England
PROJECT
**Store Development 2018
12 Market Place, Spalding, Lincs.**

DRAWING
**Proposed
Basement & Ground Floor
Block Plan**

CONSULTANT
SKK Design
DISCIPLINE DESCRIPTION
Architecture
CONSULTANT LOGO

SKK DESIGN

SKK Design
The Mill
Stortford Road
Hatfield Heath
Essex
CM22 7DL
Tel: 01279 873010
www.senkenken.com
INTERIOR, ARCHITECTURAL & RETAIL DESIGN

SCALE	PAPER SIZE	DATE	DRAWN	CHECKED
1:50	A1	26/01/18	P.D.S.	P.D.S.
STORE NUMBER	PROJECT No	DISCIPLINE CODE	DRAWING No	
		A	901	
CONSULTANT PROJECT No	STATUS	REVISION		
SKK2235	F	00		