



Photo 1 - high-level view of War Memorial from north



Photo 2 - high level view of War Memorial from north-west

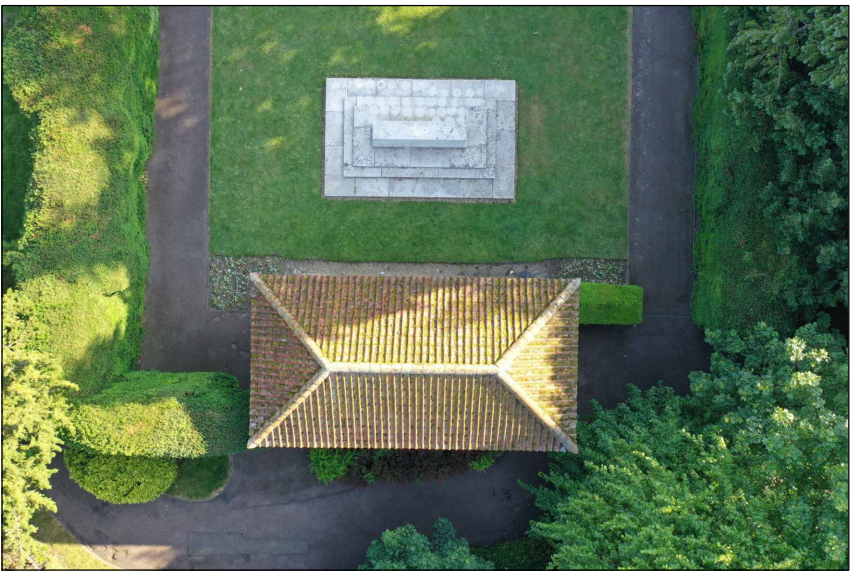



Photo 3 - aerial view of War Memorial (north to top of image)



Photo 4 - high level view of War Memorial from north-east



Photo 5 - roof level view of War Memorial from north-east

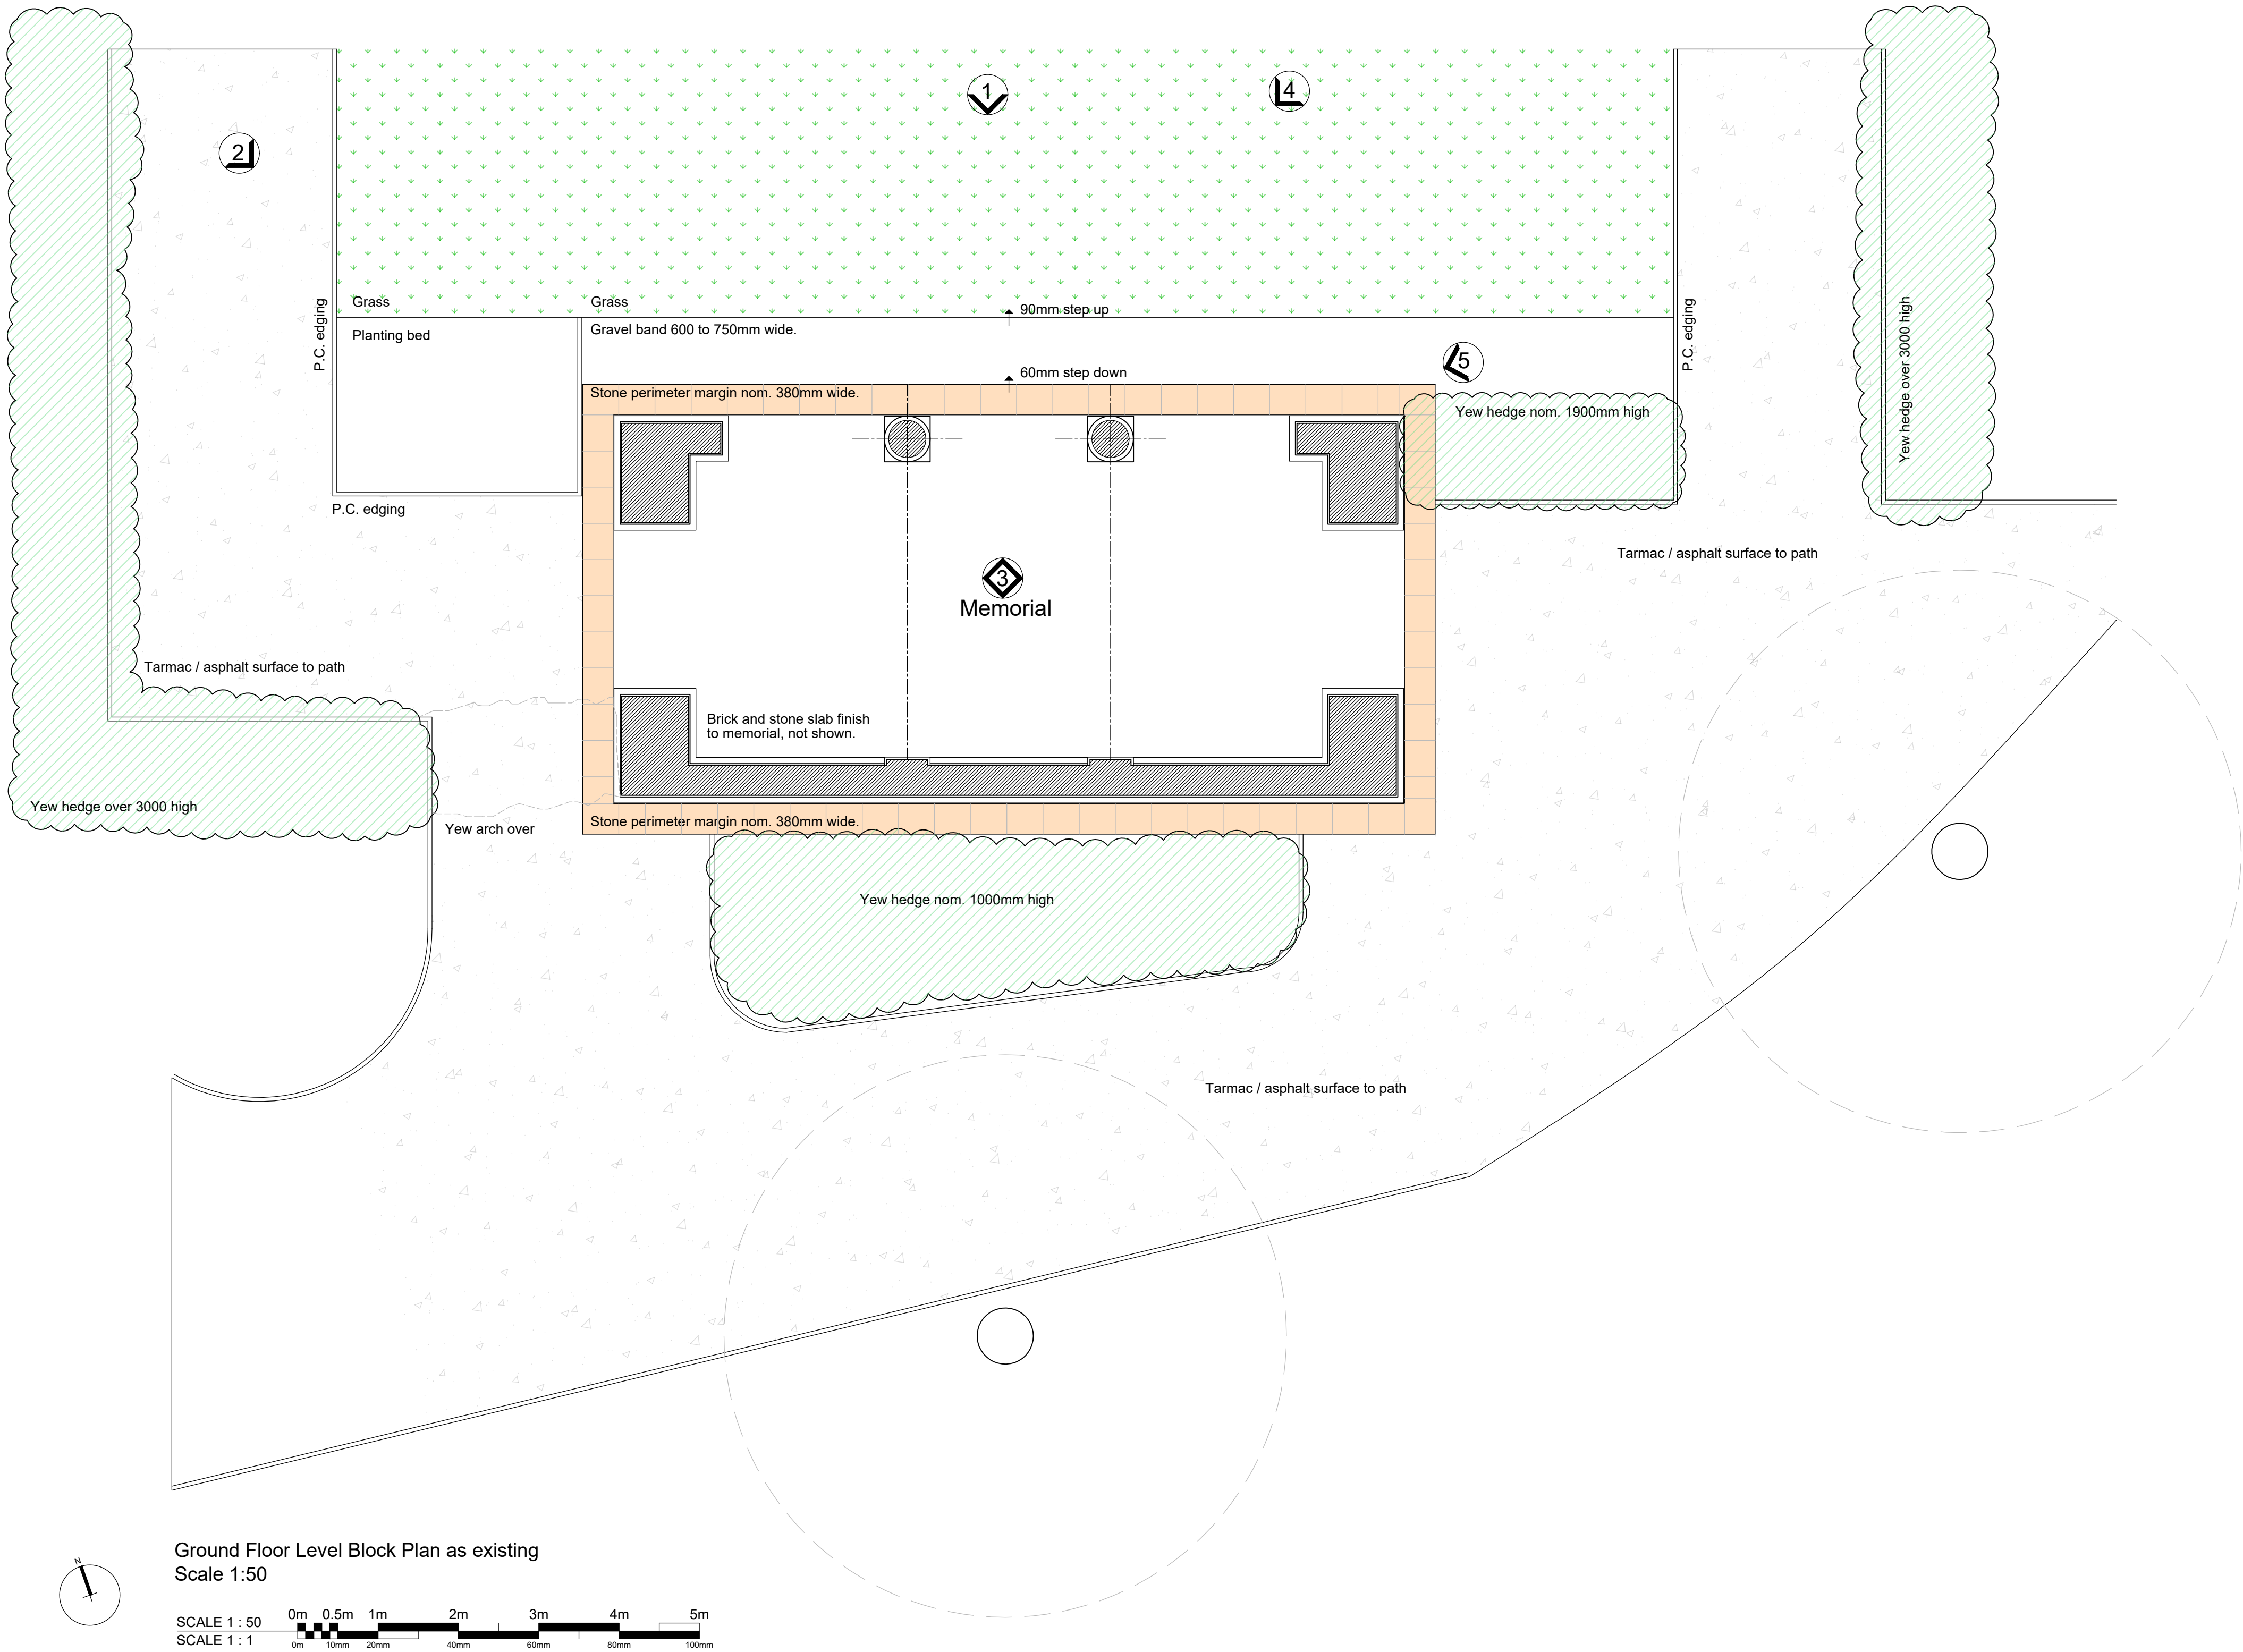

Ground Floor Level Block Plan as existing  
Scale 1:50

SCALE 1:50 0m 0.5m 1m 2m 3m 4m 5m  
SCALE 1:1 0m 10mm 20mm 40mm 60mm 80mm 100mm

DO NOT SCALE THIS DRAWING. THE CONTRACTOR IS DEEMED TO HAVE CHECKED ALL DIMENSIONS ON SITE AND REPORT ANY DISCREPANCIES TO OGLESBY & LIMB LTD. THE CONTENTS OF THIS DRAWING ARE COVERED BY COPYRIGHT AND REMAIN THE PROPERTY OF OGLESBY & LIMB LTD. WRITTEN APPROVAL MUST BE OBTAINED FROM OGLESBY & LIMB LTD PRIOR TO DUPLICATION OR REPRODUCTION OF THIS DRAWING OR ITS CONTENTS. ANY DIMENSIONS NOT SHOWN ARE TO BE CHECKED AND AGREED WITH OGLESBY & LIMB LTD.

|      |          |             |         |
|------|----------|-------------|---------|
| X    | XX.XX.XX | XXXXX       | XXX     |
| Ref. | Date     | Description | Initial |

Oglesby & Limb Ltd

Chartered Architect

Suite 1, Market Chambers  
12 Market Place, Spalding, Lincs  
PE11 1SL

Tel: 01775 761196

e-mail: design@o-l-ltd.co.uk

O&L

Client:  
**South Holland District Council**

Project:  
**Proposed Conservation works to the  
Spalding War Memorial  
Ayscoughfee Hall Gardens  
Church Gate  
Spalding  
PE11 2RA**

Drawing Title:  
**Site Block Plan as existing showing  
War Memorial in context**

**LBC APPLICATION ISSUE**

|           |                 |             |                      |
|-----------|-----------------|-------------|----------------------|
| Date:     | <b>Dec 2024</b> | Scale:      | <b>as shown @ A1</b> |
| Drawn by: | <b>cad</b>      | Checked by: | <b>ajo</b>           |

|                 |           |
|-----------------|-----------|
| Drawing Number: | Rev.      |
| <b>A1660-09</b> | <b>T1</b> |