
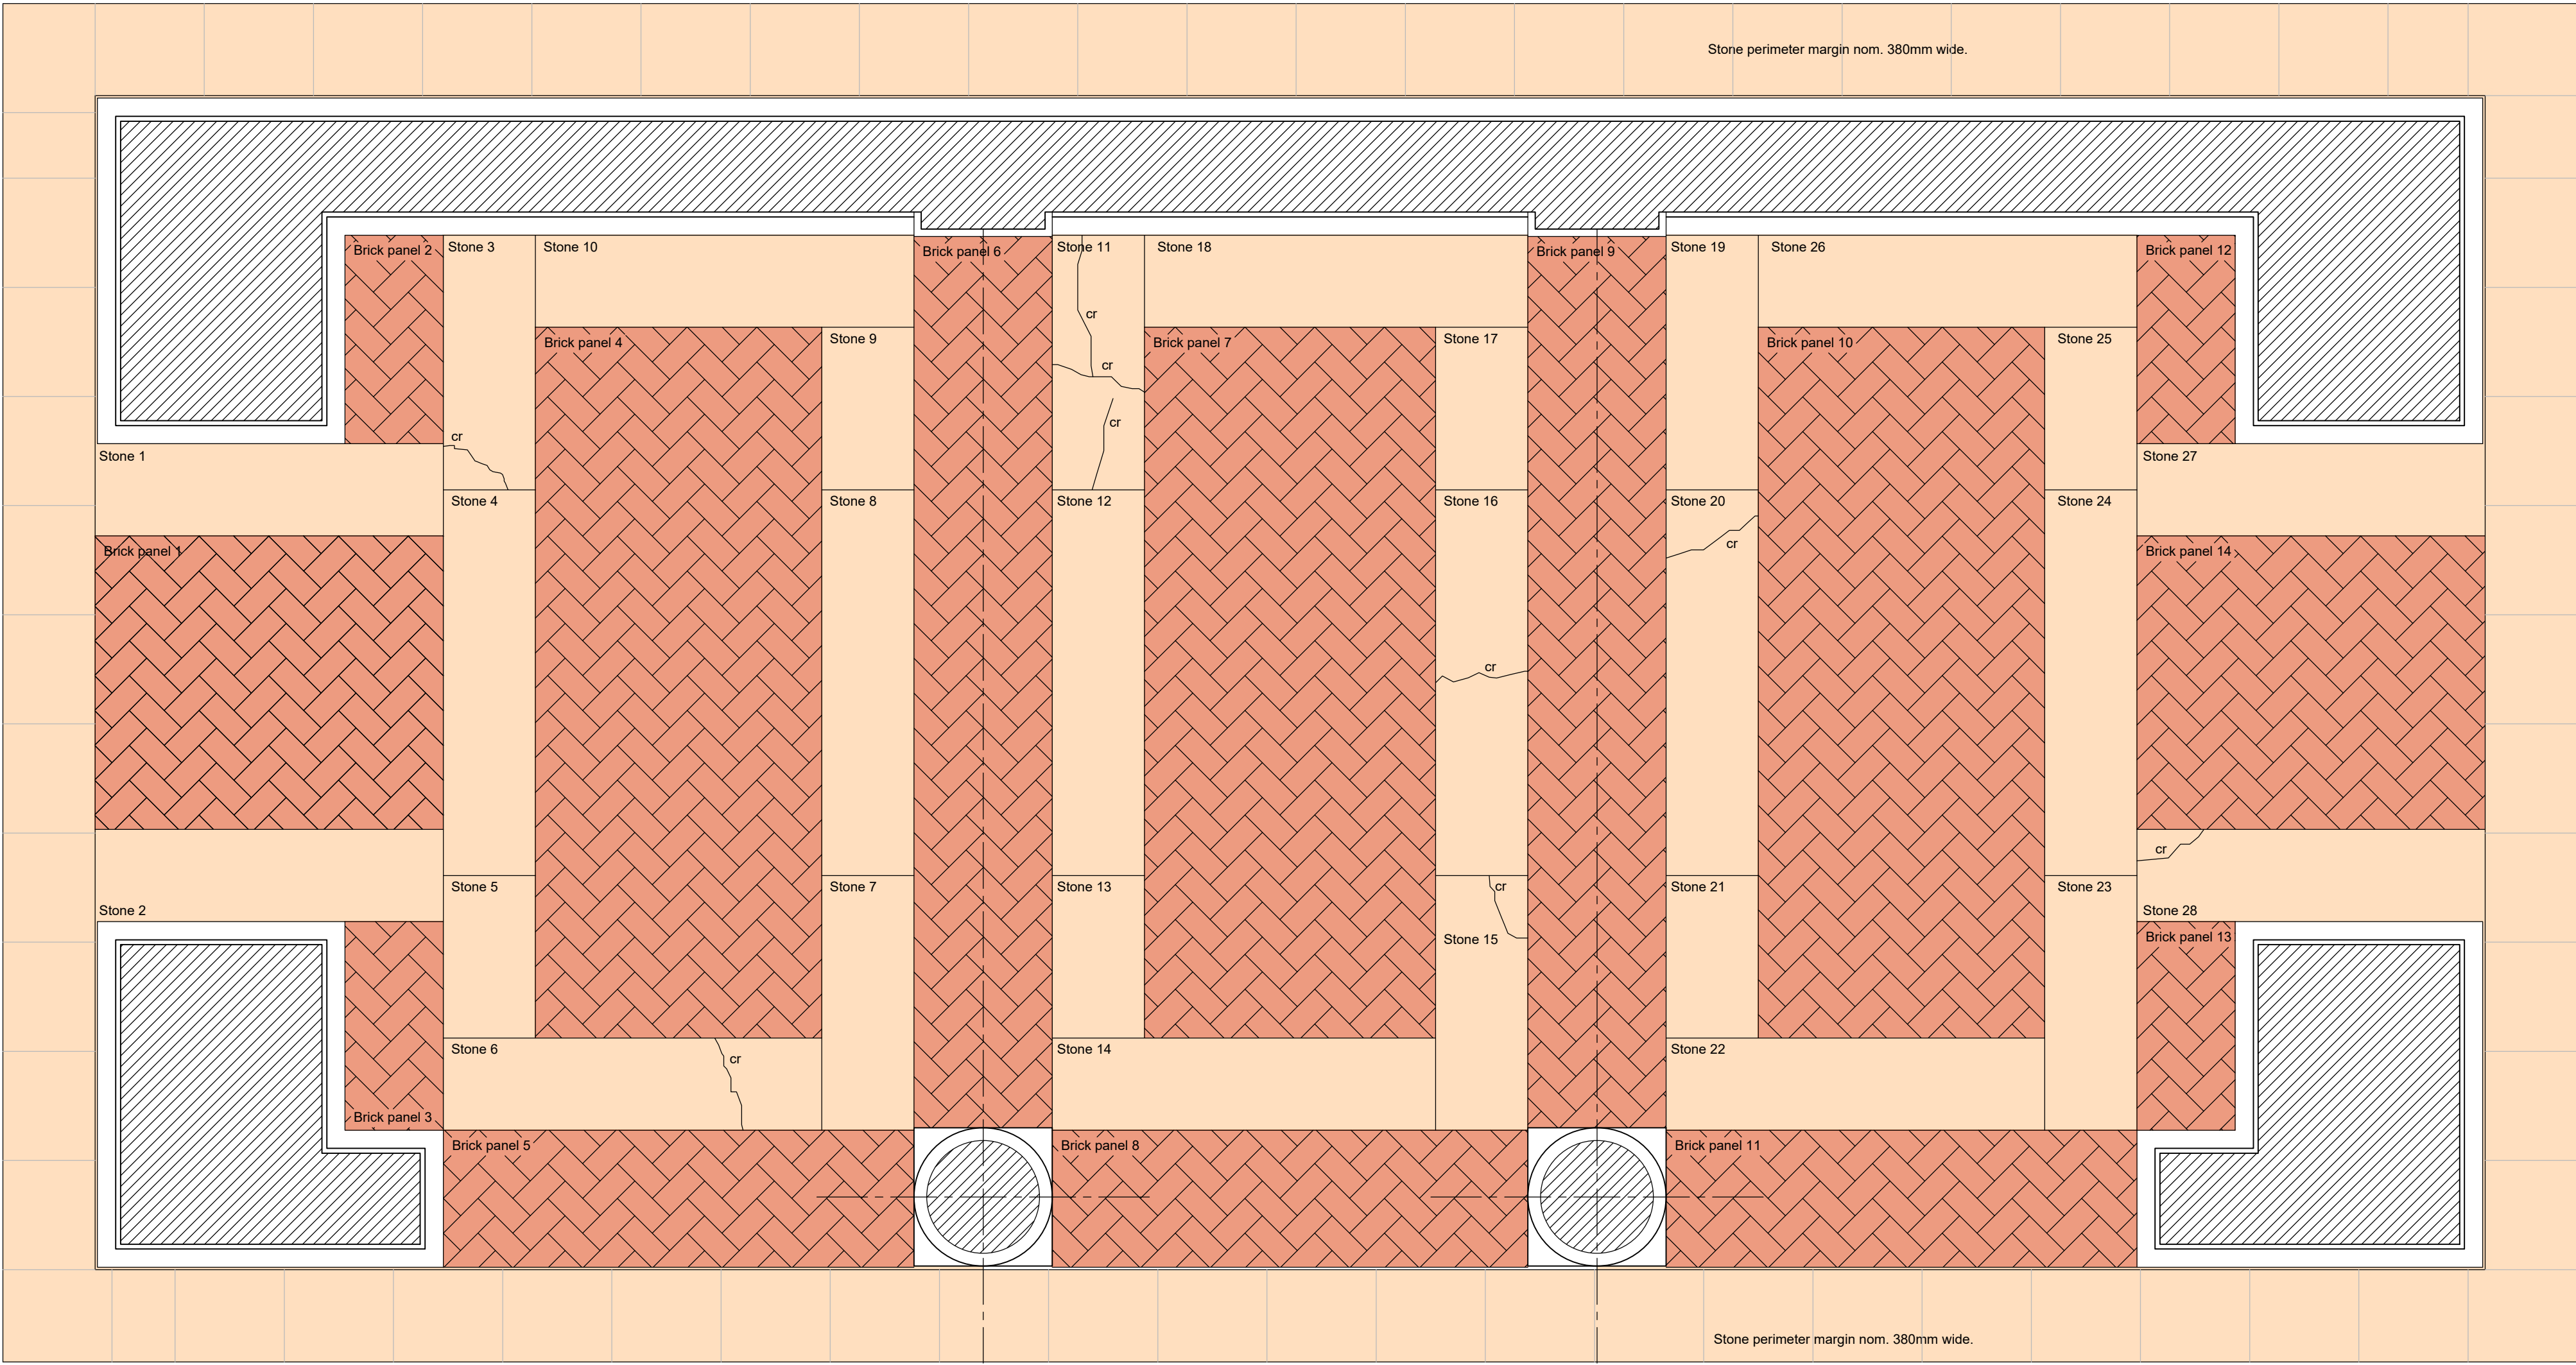
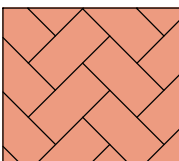


DO NOT SCALE THIS DRAWING. THE CONTRACTOR IS DEEMED TO HAVE CHECKED ALL DIMENSIONS ON SITE AND REPORT ANY DISCREPANCIES TO OGLESBY & LIMB LTD. THE CONTENTS OF THIS DRAWING ARE COVERED BY COPYRIGHT AND REMAIN THE PROPERTY OF OGLESBY & LIMB LTD. WRITTEN APPROVAL MUST BE OBTAINED FROM OGLESBY & LIMB LTD PRIOR TO DUPLICATION OR REPRODUCTION OF THIS DRAWING OR ITS CONTENTS. ANY DIMENSIONS NOT SHOWN ARE TO BE CHECKED AND AGREED WITH OGLESBY & LIMB LTD.

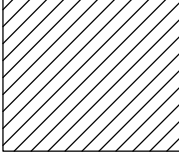

Floor Finishes Materials Legend

-  Red Brick in herringbone pattern.
Brick face nominally 22x50mm.
Brick depth and bed unknown.
Joint width nominally 7mm.
Hatch pattern illustrative only - do not scale.
-  Stone slabs bordering and between brick panels.
Band width nominally 380mm.
Stone depth and bed unknown.
Joint width nominally 7mm.
Joint location pattern approximate only - do not scale.
-  Footprint of building walls and column bases.
Note skirting to foot of all walls (white band).

Required works to floor

Brick Panels

Brick Panels 1, 2, 3, 5, 8, 9, 11, 12, 13 and 14:
Clean bricks and rake out joints and repoint.

Brick Panel 4:
Carefully cut out and replace an area of 4 adjacent bricks, plus 1 individual brick.
Clean all bricks and rake out joints and repoint.

Brick Panel 6:
Carefully cut out and replace 6 individual bricks.
Clean all bricks and rake out joints and repoint.


Brick Panel 7:
Carefully cut out and replace 7 individual bricks.
Clean all bricks and rake out joints and repoint.

Brick Panel 10:
Carefully cut out and replace an area of 3 adjacent bricks, plus 2 individual bricks.
Clean all bricks and rake out joints and repoint.

Stone Sections

Stone Sections 1, 2, 4, 5, 7, 8, 9, 10, 12, 13, 14, 17, 18, 19, 21, 22, 23, 24, 25, 26 and 27:
DOFF clean stones and rake out joints and repoint.

Stone Sections 3, 6, 11, 15, 16, 20 and 28:
Undertake stone repairs to cracks in locations indicated on plan (cr).
DOFF clean stones and rake out joints and repoint.

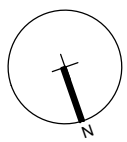

Floor Finishes Plan as existing

Scale 1:20

SCALE 1:20

SCALE 1:1



General high-level image of floor from east



View of Brick Panel 4 from north.
Crack in stone section 3 visible on left.



View of Brick Panel 2 from north.
Scheduled for DOFF clean and repoint only.



Detailed view of damaged brick surface in Brick Panel 4.
Scheduled for replacement of bricks, DOFF clean and repoint.

X	XX.XX.XX	XXXXX	XXX
Ref.	Date	Description	Initial


Oglesby & Limb Ltd

Chartered Architect

Suite 1, Market Chambers
12 Market Place, Spalding, Lincs
PE11 1SL

Tel: 01775 761196

e-mail: design@o-l-ltd.co.uk

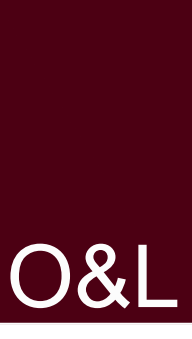

Client:
South Holland District Council

Project:
**Proposed Conservation Works to
Spalding War Memorial
Ayscoughfee Hall Gardens
Church Gate
Spalding
PE11 2RA**

Drawing Title:

**Floor Finishes Plan as existing
identifying works required**

LBC APPLICATION ISSUE

Date:	Dec 2024	Scale:	as shown @ A1
Drawn by:	ajo	Checked by:	ap

Drawing Number:	Rev:
A1660-10	T1