
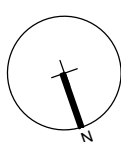


DO NOT SCALE THIS DRAWING. THE CONTRACTOR IS DEEMED TO HAVE CHECKED ALL DIMENSIONS ON SITE AND REPORT ANY DISCREPANCIES TO OGLESBY & LIMB LTD.
THE CONTENTS OF THIS DRAWING ARE COVERED BY COPYRIGHT AND REMAIN THE PROPERTY OF OGLESBY & LIMB LTD. WRITTEN APPROVAL MUST BE OBTAINED FROM OGLESBY & LIMB LTD PRIOR TO DUPLICATION OR REPRODUCTION OF THIS DRAWING OR ITS CONTENTS.
ANY DIMENSIONS NOT SHOWN ARE TO BE CHECKED AND AGREED WITH OGLESBY & LIMB LTD.

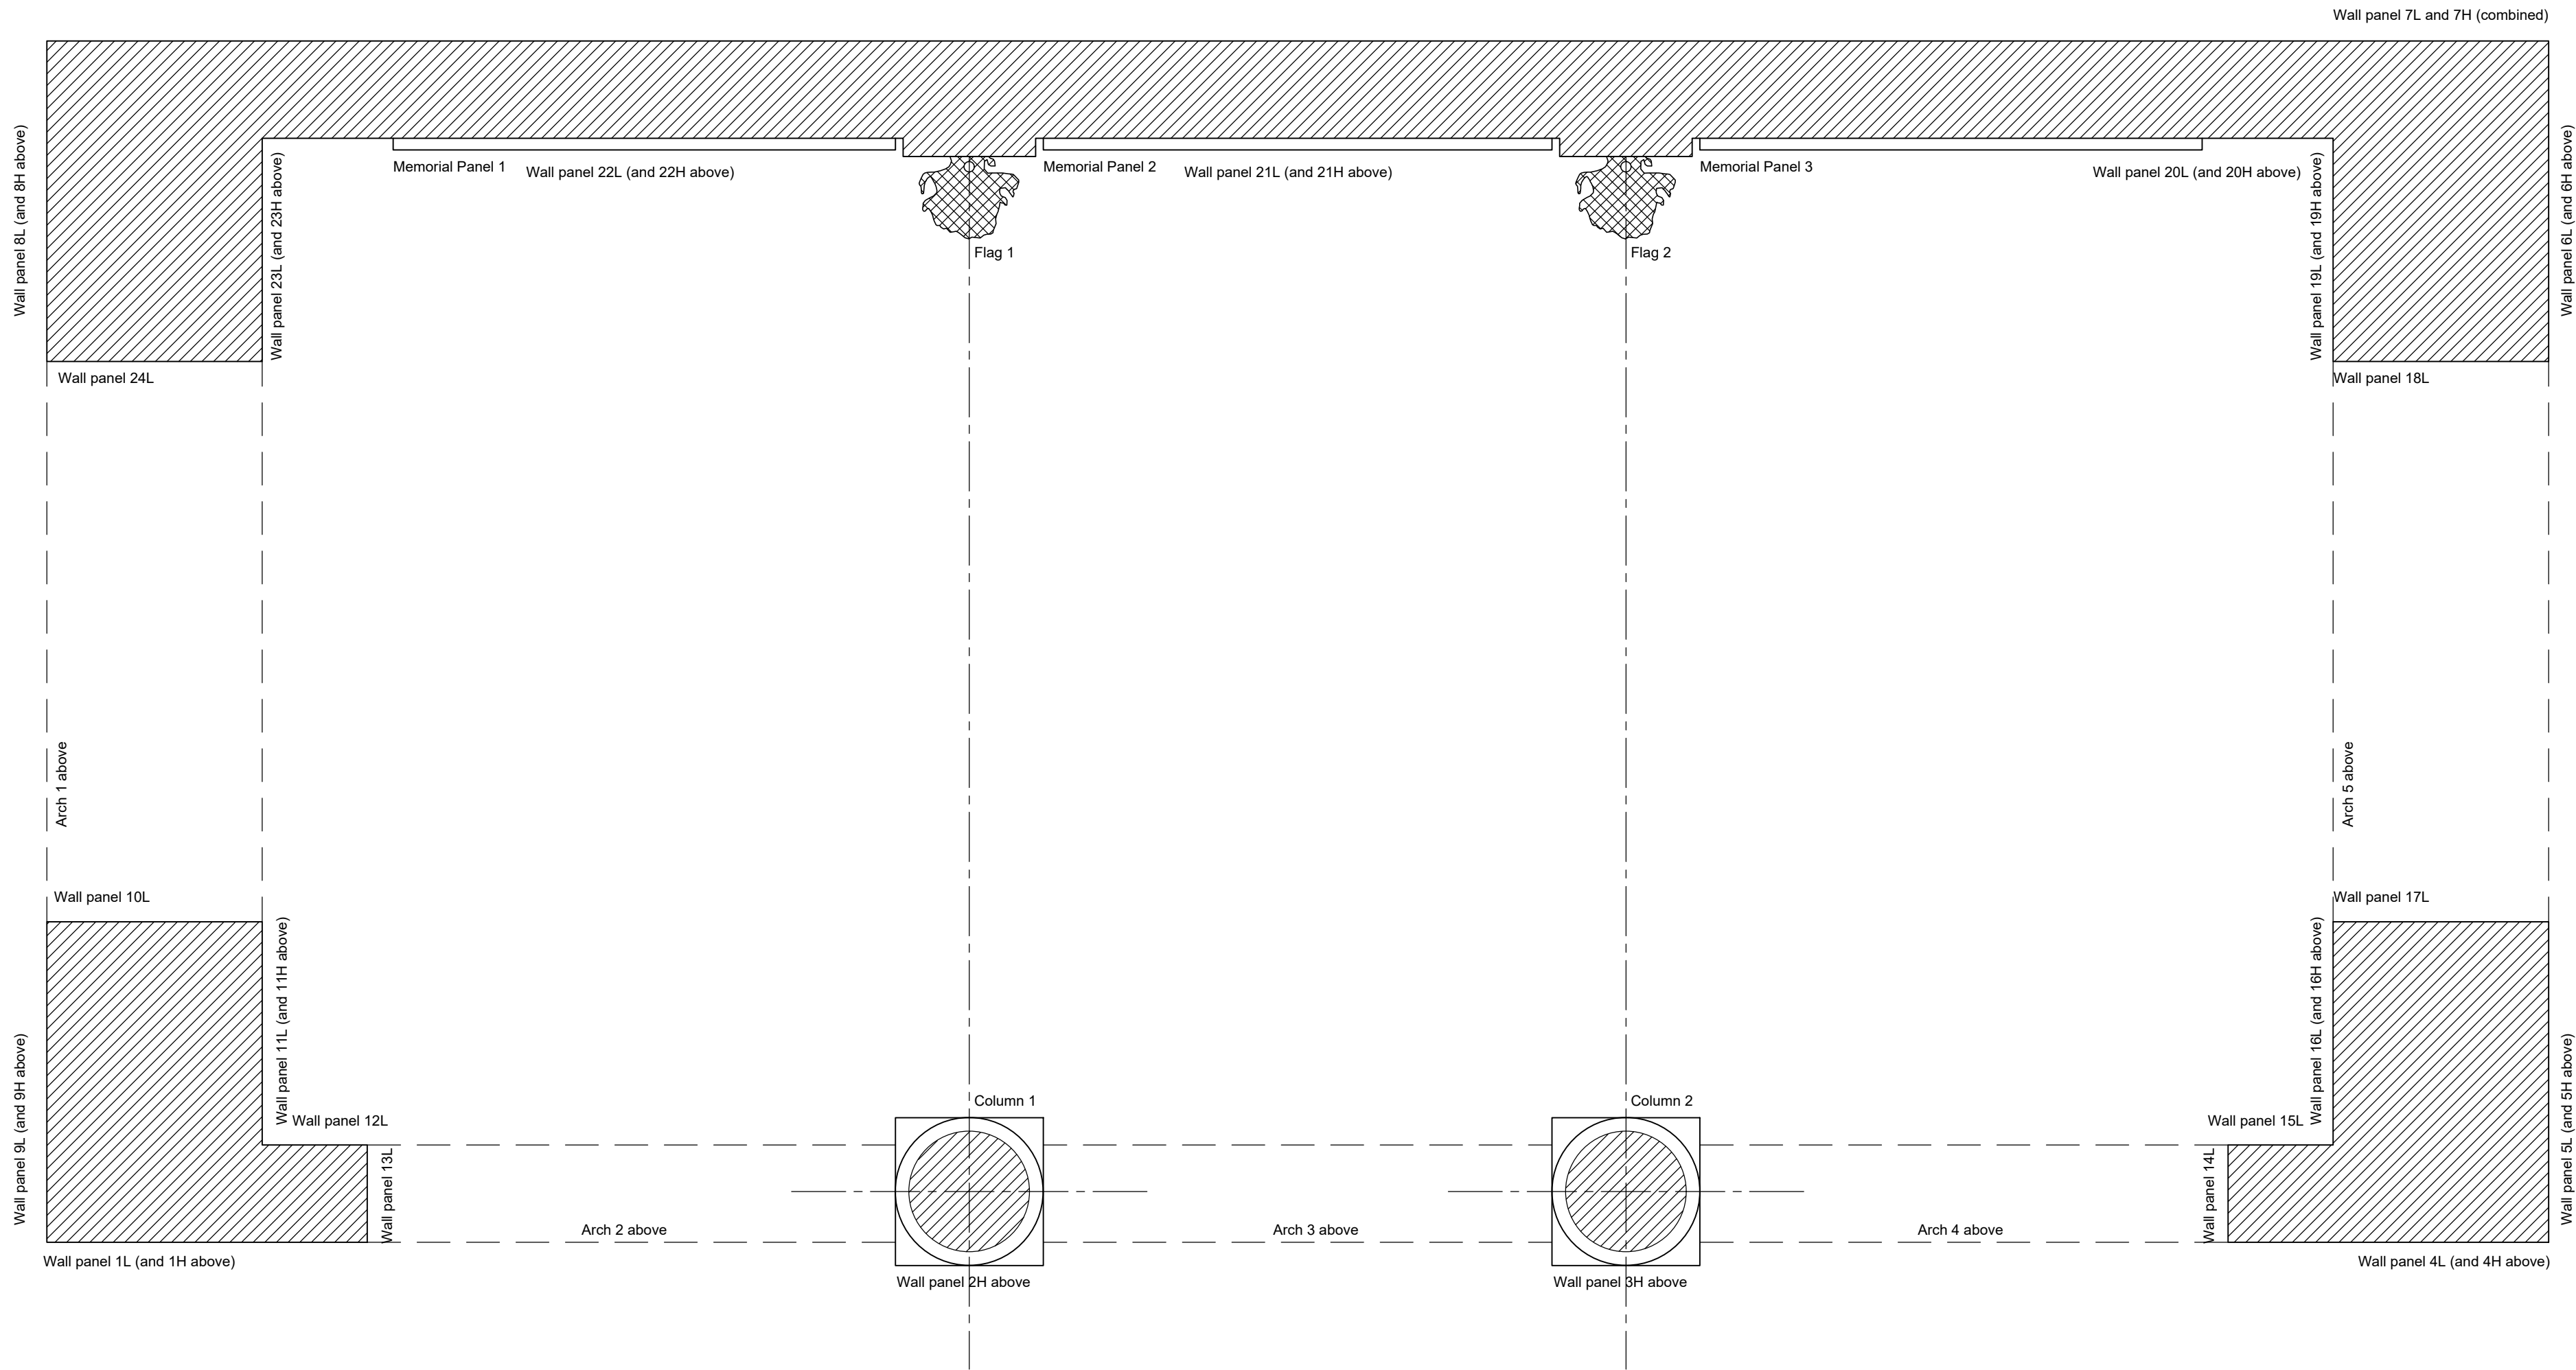

General Arrangement Plan as existing

Scale 1:20

SCALE 1 : 20

SCALE 1 : 1



X	XX.XX.XX	XXXXX	XXX
Ref.	Date	Description	Initial

Oglesby & Limb Ltd

Chartered Architect

Suite 1, Market Chambers
12 Market Place, Spalding, Lincs
PE11 1SL

Tel: 01775 761196

e-mail: design@o-l-ltd.co.uk

Client:
South Holland District Council

Project:
**Proposed Conservation Works to
Spalding War Memorial
Ayscoughfee Hall Gardens
Church Gate
Spalding
PE11 2RA**

Drawing Title:

**General Arrangement Plan as
existing identifying wall panels etc**

LBC APPLICATION ISSUE

Date:	Dec 2024	Scale:	as shown @ A1
Drawn by:	ajo	Checked by:	ap

Drawing Number:	Rev:
A1660-11	T1