


Required works

General Works

All works to skirting, wall render, stone string courses, corbels, ceiling vaulting, eaves and roof as described elsewhere.

Arches and keystones


In general the condition of the arches and keystones is reasonable. There is slippage of the voussoir stones to arches 2 and 5. In both cases the Contractor will be required to have these assessed by a Conservation Accredited Engineer and suitable structural intervention is to be implemented if recommended as essential. Should intervention not be required then all minor cracks and gaps are to be filled and made good to all arches. Joints between voussoirs to all arches are to be repointed as appropriate. All 5 keystones have had fixings attached to the outer faces in the past. These have since been removed, but the fixing holes (2 to each arch) are to be made good. All stone work to arches including voussoirs, keystones, corbels and all other associated components are to be thoroughly DOFF cleaned.

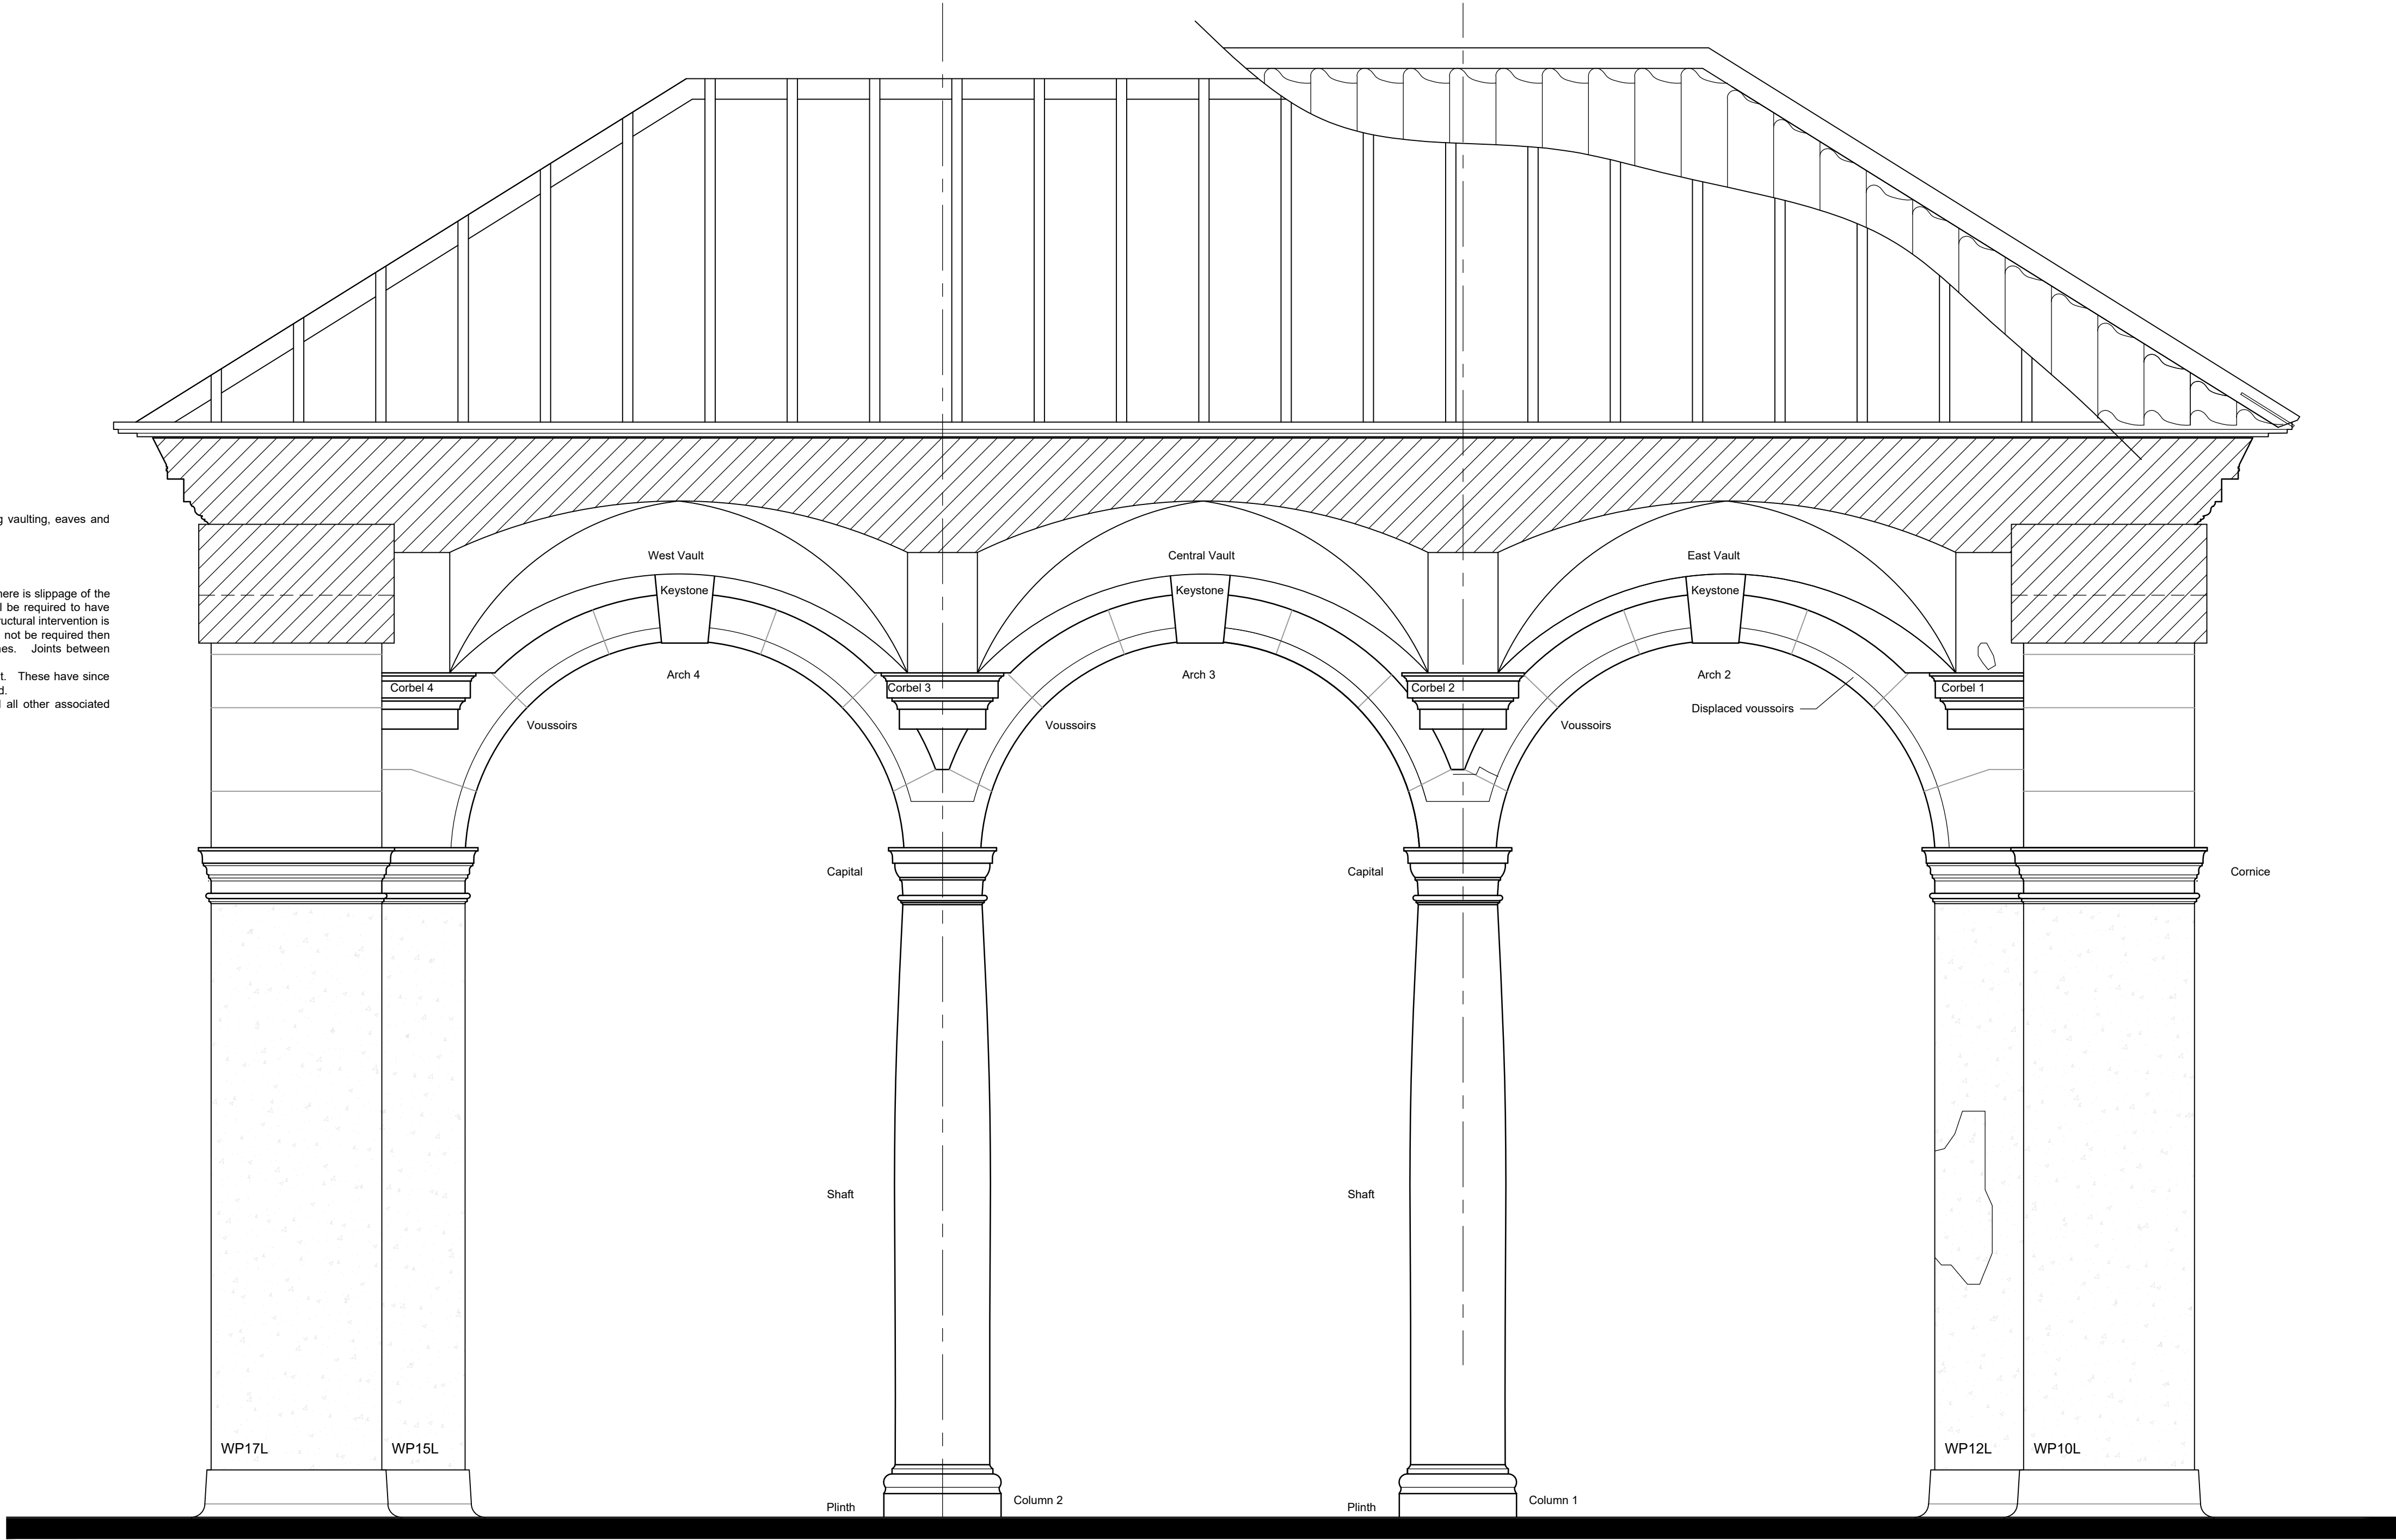

Longitudinal Section looking North as existing
Scale 1:20
SCALE 1 : 20
SCALE 1 : 1



General view of arches 4, 3 and 2.

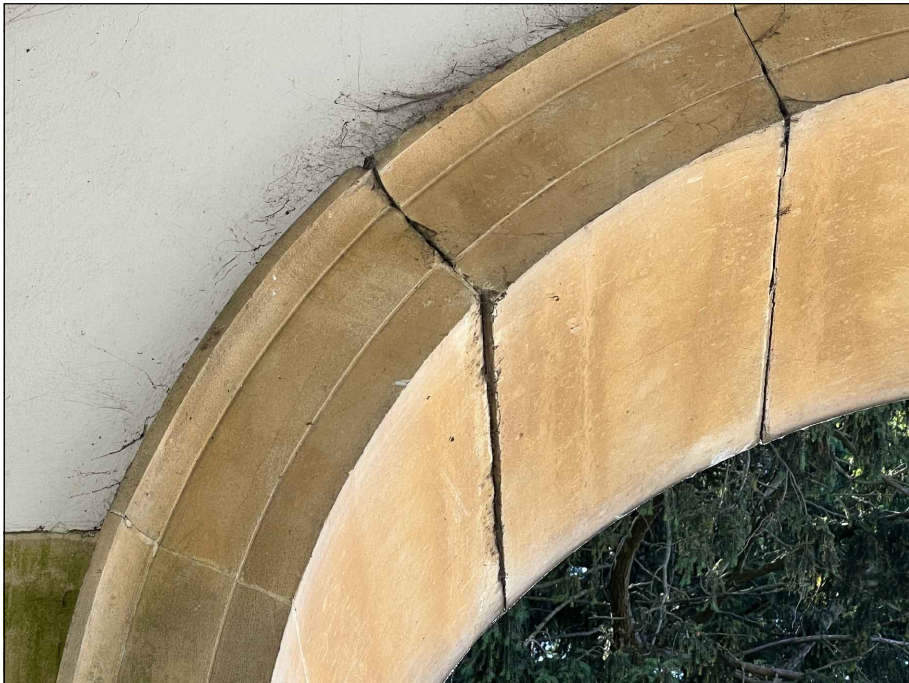


Arch 5 - Slipped voussoirs



Heavily discoloured Corbel stone



Removed fixing marks on keystones (typical)

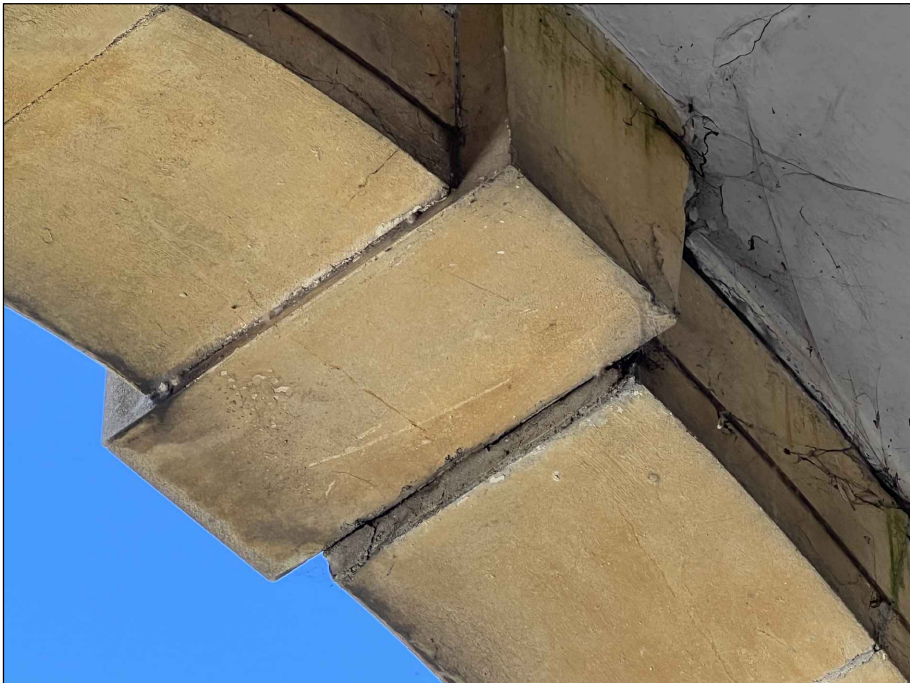

Arch 2 slipped voussoirs

DO NOT SCALE THIS DRAWING. THE CONTRACTOR IS DEEMED TO HAVE CHECKED ALL DIMENSIONS ON SITE AND REPORT ANY DISCREPANCIES TO OGLESBY & LIMB LTD. THE CONTENTS OF THIS DRAWING ARE COVERED BY COPYRIGHT AND REMAIN THE PROPERTY OF OGLESBY & LIMB LTD. WRITTEN APPROVAL MUST BE OBTAINED FROM OGLESBY & LIMB LTD PRIOR TO DUPLICATION OR REPRODUCTION OF THIS DRAWING OR ITS CONTENTS. ANY DIMENSIONS NOT SHOWN ARE TO BE CHECKED AND AGREED WITH OGLESBY & LIMB LTD.

Ref.	Date	Description	Initial
X	XX.XX.XX	Xxxxx	xxx

Oglesby & Limb Ltd

Chartered Architect

Suite 1, Market Chambers
12 Market Place, Spalding, Lincs
PE11 1SL

Tel: 01775 761196

e-mail: design@o-l-ltd.co.uk

Client:
South Holland District Council

Project:
**Proposed Conservation Works to
Spalding War Memorial
Ayscoughfee Hall Gardens
Church Gate
Spalding
PE11 2RA**

Drawing Title:
**Longitudinal Section 2 as existing
identifying works required**
LBC APPLICATION ISSUE

Date:	Dec 2024	Scale:	as shown @ A1
Drawn by:	ajo	Checked by:	ap

Drawing Number:	Rev:
A1660-16	T1