NOTES

01 NEW FRET-CUT BRASS SIGNAGE ILLUMINATED FROM ABOVE WITH 3no. SWAN NECK LIGHT FITTINGS

02 NEW PLANTER BOXES FITTED UNDER DUMMY WINDOWS WITH STRIP LIGHT OVER

03 NEW BRANDED SWING SIGN ILLUMINATED WITH BASS SWAN NECK LIGHTS

04 NEW PAINTED PUBLIC HOUSE SIGNAGE WITH SWAN NECK LIGHT OVER

05 NEW BLACKBOARD LICENSEE SIGNAGE PLAQUE

06 NEW BRASS FRAMED GLASS FRONTED MENU / SPECIALS SIGNAGE.

07 NEW AMENETY CHALK BOARD

08 NEW FEATURE TOPIARY

09 NEW FLOOD LIGHT

10 NEW L.E.D DOWNLIGHT FITTED INTERNALLY

11 NEW TIMBER SWING SIGN AND HARDWOOD POST WITH ILLUMINATED SIGN AND SWAN NECK FITTINGS POST LOCATED IN BEER GARDEN LOCATION TBA

EMERGENCY ESCAPE LIGHTING TO BE INSTALLED IN ACCORDANCE WITH BS 5266 PART 1 1998.
CERTIFICATION OF ELECTRICAL INSTALLATION TO BE CARRIED OUT IN ACCORDANCE WITH BS 5266 PART 1 AND BS 5839 PART 1, COPIES ISSUED TO LOCAL AUTHORITY PRIOR TO PROJECT COMPLETION.
ALL CALL POINTS, BELLS AND FIRE FIGHTING EQUIPMENT TO M/E CONTRACTORS DETAIL.

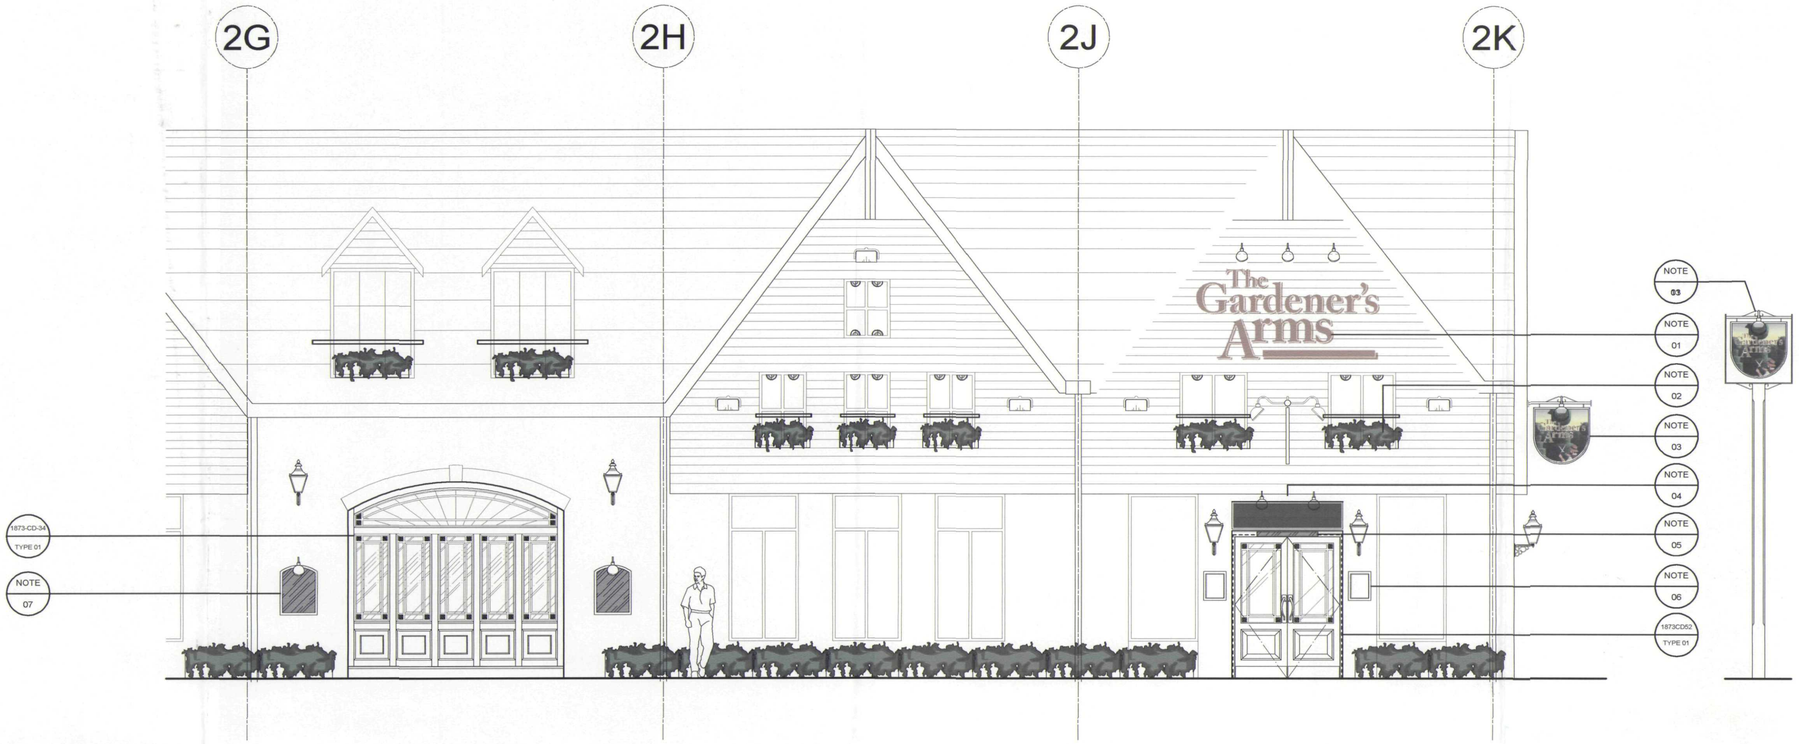

DRAWING ISSUED FOR CONSTRUCTION IN RESPECT TO LOCATION OF ELECTRICAL CONTAINMENT ONLY LIGHTING TYPE AND PLANTING EXTENT TO BE AGREED WITH OOTR

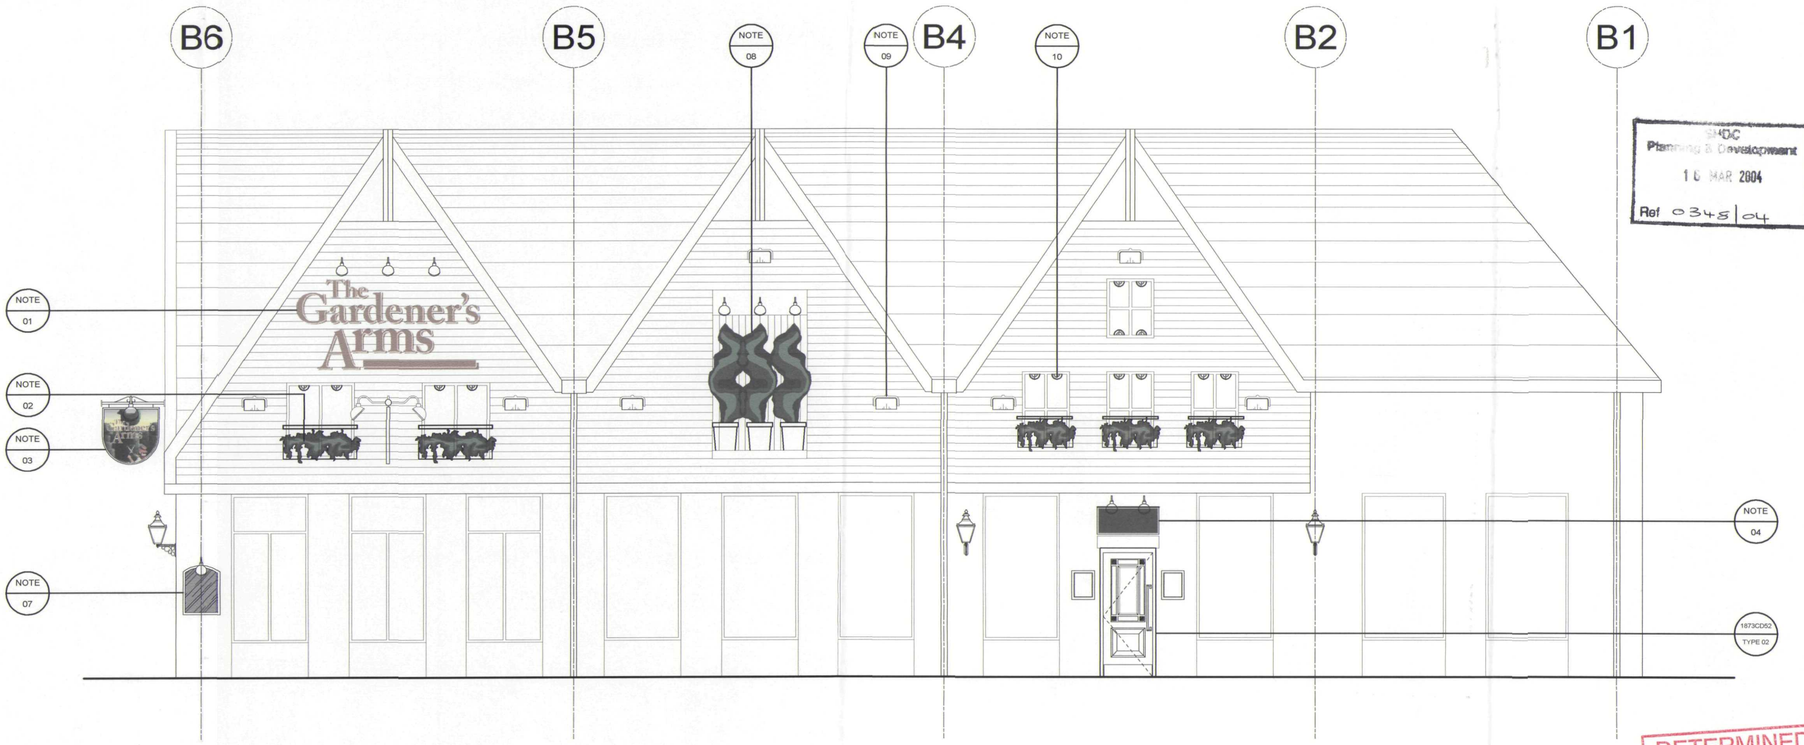

SHDC Planning & Development
16 MAR 2004
Ref 0345/04

DETERMINED PLAN

LIGHTING LEGEND

EXTERNAL ITEM 01
EXTERNAL ITEM 02
EXTERNAL ITEM 03
EXTERNAL ITEM 04
EXTERNAL ITEM 05

REVISIONS

REV.	DATE	AMENDMENT
A	30/01/04	ANNOTATION ADDED ADDITIONAL PLANTING & LIGHTING ADDED. MENU SIGN ADDED EXTERNAL PLANTER ADDED (LANDLORD ITEM)
B	16/02/04	SIGNAGE, PLANTING & LIGHTING UPDATED.
C	11/03/04	SWING SIGN POST ADDED LIGHTING AMMENDED

abda designconsultants
mobbs miller house
6 christchurch road
abington
northampton NN1 5LL
t: 01604 638 430
f: 01604 638 450
e: studio@abdadesign.co.uk
www.abdadesign.co.uk

CLIENT
OUT OF TOWN RESTAURANTS

PROJECT
PUBLIC HOUSE
SPRINGFIELD SHOPPING OUTLET
SPALDING

DESCRIPTION
EXTERNAL ELEVATIONS
SHEET 1

SCALE	DATE	INITIATOR
1 : 50 @ A1	16/02/04	MH
STATUS: CONSTRUCTION		CHECKED
DRAWING NO.: 1873 - CD - 55		REVISION: C

This drawing has been prepared for the above project only and is the copyright of the Designers.
All dimensions to be checked on site by Principal Contractor and any discrepancies notified prior to commencement of works. Do not scale from this drawing.

F:\MY DOCUMENTS\OUT OF TOWN RESTAURANTS\SPALDING\PUBLIC HOUSE\DRAWINGS\