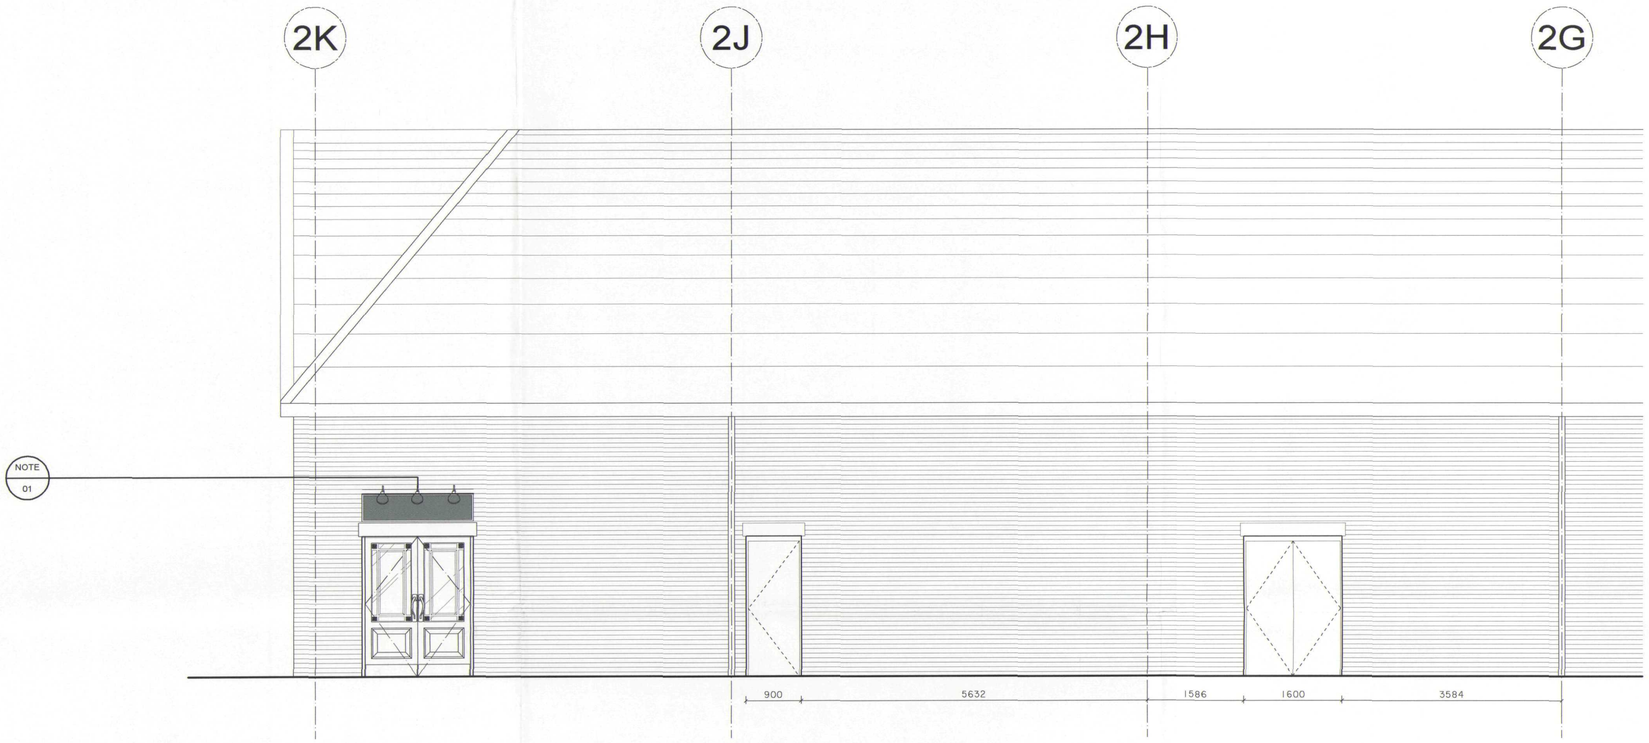

NOTES

01 NEW PAINTED PUBLIC HOUSE SIGNAGE WITH SWAN NECK LIGHT OVER

SHDC
Planning & Development
16 MAR 2004
Ref 0345/04

DETERMINED PLAN

REVISIONS

REV.	DATE	AMENDMENT
A	30/01/04	ANNOTATION ADDED
B	27/02/04	NEW LIGHT FITTINGS ADDED & ISSUED FOR APPROVAL
C	11/03/04	LIGHTING AMMENDED ISSUED FOR CONSTRUCTION

abda
designconsultants
mobbs miller house
6 christchurch road
abington
northampton NN1 5LL
t: 01604 638 430
f: 01604 638 450
e: studio@abdadesign.co.uk
www.abdadesign.co.uk

CLIENT
OUT OF TOWN RESTAURANTS

PROJECT
PUBLIC HOUSE
SPRINGFIELD SHOPPING OUTLET
SPALDING

DESCRIPTION
EXTERNAL ELEVATIONS
SHEET 2

SCALE	DATE	INITIATOR
1 : 50 @ A1	05/01/04	MH

STATUS: CONSTRUCTION — CHECKED:

DRAWING NO.: 1873 - CD - 56 — REVISION: C

This drawing has been prepared for the above project only and is the copyright of the Designers.
All dimensions to be checked on site by Principal Contractor and any discrepancies notified prior to commencement of works.
Do not scale from this drawing.

E:\MY DOCUMENTS\OUT OF TOWN RESTAURANTS\SPALDING\PUBLIC HOUSE\DRAWINGS\